

UNITED STATES FAMILY INTERNMENT CAMP

CRYSTAL CITY, TEXAS

UNITED STATES DEPARTMENT OF JUSTICE,
IMMIGRATION AND NATURALIZATION SERVICE
NOVEMBER 11, 1942 - NOVEMBER 29, 1948

LOCATION AT OR NEAR
1300 N 7TH AVENUE
CRYSTAL CITY, TEXAS 78839

DRAWINGS:

- 01 - PLOT PLAN
- 02 - SCHEDULE "A" - PLOT SURVEY & SIGNAGES
- 03 - SCHEDULE "B" - INTERNED FAMILIES OF EUROPEAN ORIGIN
- 04 - SCHEDULE "C" - INTERNED FAMILIES OF JAPANESE ORIGIN
- 05 - SCHEDULE "D" - ASSIGNED BUNGALOWS
- 06 - SCHEDULE "E" - PEOPLE & EVENTS
- 07 - SCHEDULE "F" - ELEVATION DETAILS
- 08 - SCHEDULE "G" - ROOFING DETAILS
- 09 - SHELTER UNITS & VICTORY HUTS
- 10 - DWELLING UNIT "C"
- 11 - DWELLING UNITS "D"&"T"
- 12 - DWELLING UNIT "Q"
- 13 - BATH HOUSE
- 14 - LATRINE
- 15 - MESS HALL FLOOR PLAN
- 16 - MESS HALL MECHANICAL
- 17 - MESS HALL ELEVATION

ALL DRAWINGS HEREIN REGISTERED AT:

UNIVERSITY OF TEXAS SAN ANTONIO,
INSTITUTE OF TEXAN CULTURE #111-0060 (REVISED).

TEXAS HISTORICAL COMMISSION, MILITARY SITES PROGRAM,
TEXAS WWII FILES, CRYSTAL CITY FAMILY INTERNMENT CAMP.


Facebook: U.S. Family Internment Camp, Crystal City, Texas
www.foitimes.com & <http://gaic.info/gaic-online/>

IN EARLY 1942, SOON AFTER THE OUTBREAK OF WWII, THE U.S. DEPARTMENT OF AGRICULTURE ISSUED A USE PERMIT OF 240 ACRES OF LAND TO THE U.S. DEPARTMENT OF JUSTICE TO BUILD THE CRYSTAL CITY FAMILY INTERNMENT CAMP. SOON AFTER, THE U.S. JUSTICE DEPARTMENT CONFISCATED 50 ADJOINING ACRES BRINGING A TOTAL ACREAGE TO 290 ACRES OF GOVERNMENT OWNED PROPERTY.

ON NOVEMBER 11, 1942, CONSTRUCTION BEGAN OF THE FAMILY INTERNMENT CAMP. THIS CAMP, OF 100 ACRES, CONSISTED OF BARBED WIRE FENCING, FLOOD LIGHTS AND ARMED GUARD TOWERS. THE FIRST FAMILIES FOR INTERNMENT ARRIVED ON DECEMBER 12, 1942.

THE FAMILY INTERNMENT CAMP REMAINED OCCUPIED BY GERMAN, ITALIAN, JAPANESE, AND LATIN-AMERICAN INTERNEES UNTIL THE SUMMER OF 1947. ON JANUARY 30, 1948, ALL CAMP EMPLOYEES WERE TRANSFERRED OR TERMINATED ALONG WITH THE CANCELLATIONS OF CONTRACTS FOR GAS, WATER, ELECTRIC AND SEWER SERVICES. THE CAMP OFFICIALLY CLOSED ON FEBRUARY 27, 1948.


ON NOVEMBER 29, 1948, 90 ACRES WERE SOLD BY THE U.S. WAR ASSETS ADMINISTRATION TO THE CRYSTAL CITY, TEXAS, INDEPENDENT SCHOOL DISTRICT. SPECIAL STIPULATIONS WERE MADE THAT THE 4.20 ACRES OF THE CITRUS ORCHARD WERE NOT TO BE SOLD. THE REMAINING 185.80 ACRES WERE PURCHASED FOR THE CRYSTAL CITY AIRPORT.

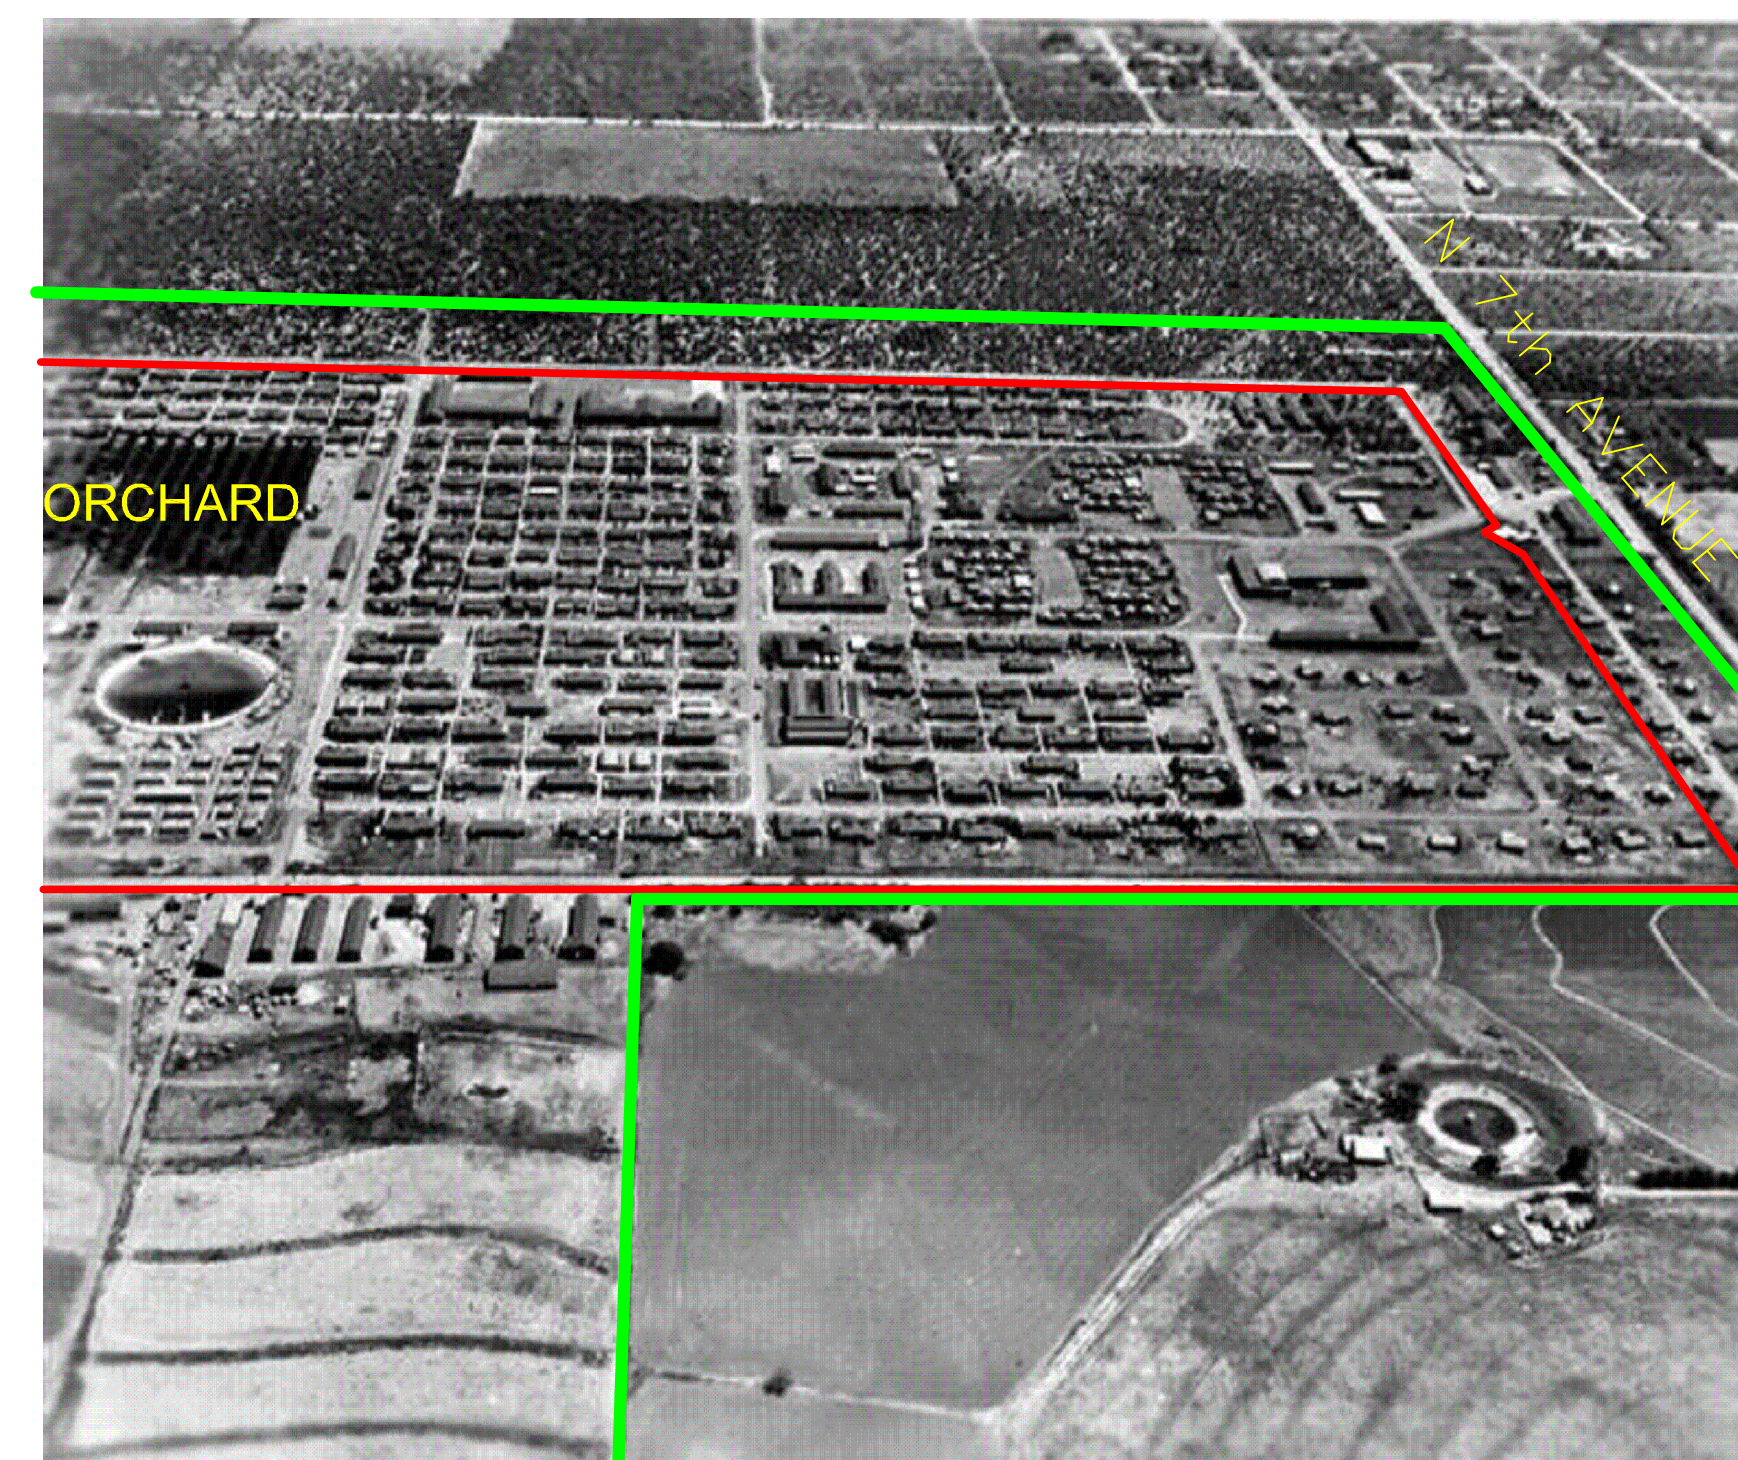

AERIAL VIEW OF CAMP (CIRCA 1945)
BARBED WIRE FENCING IN RED
U.S. GOVERNMENT PROPERTY IN GREEN



CAMP MARKER (CIRCA 2005) TEXAS
HISTORICAL COMMISSION

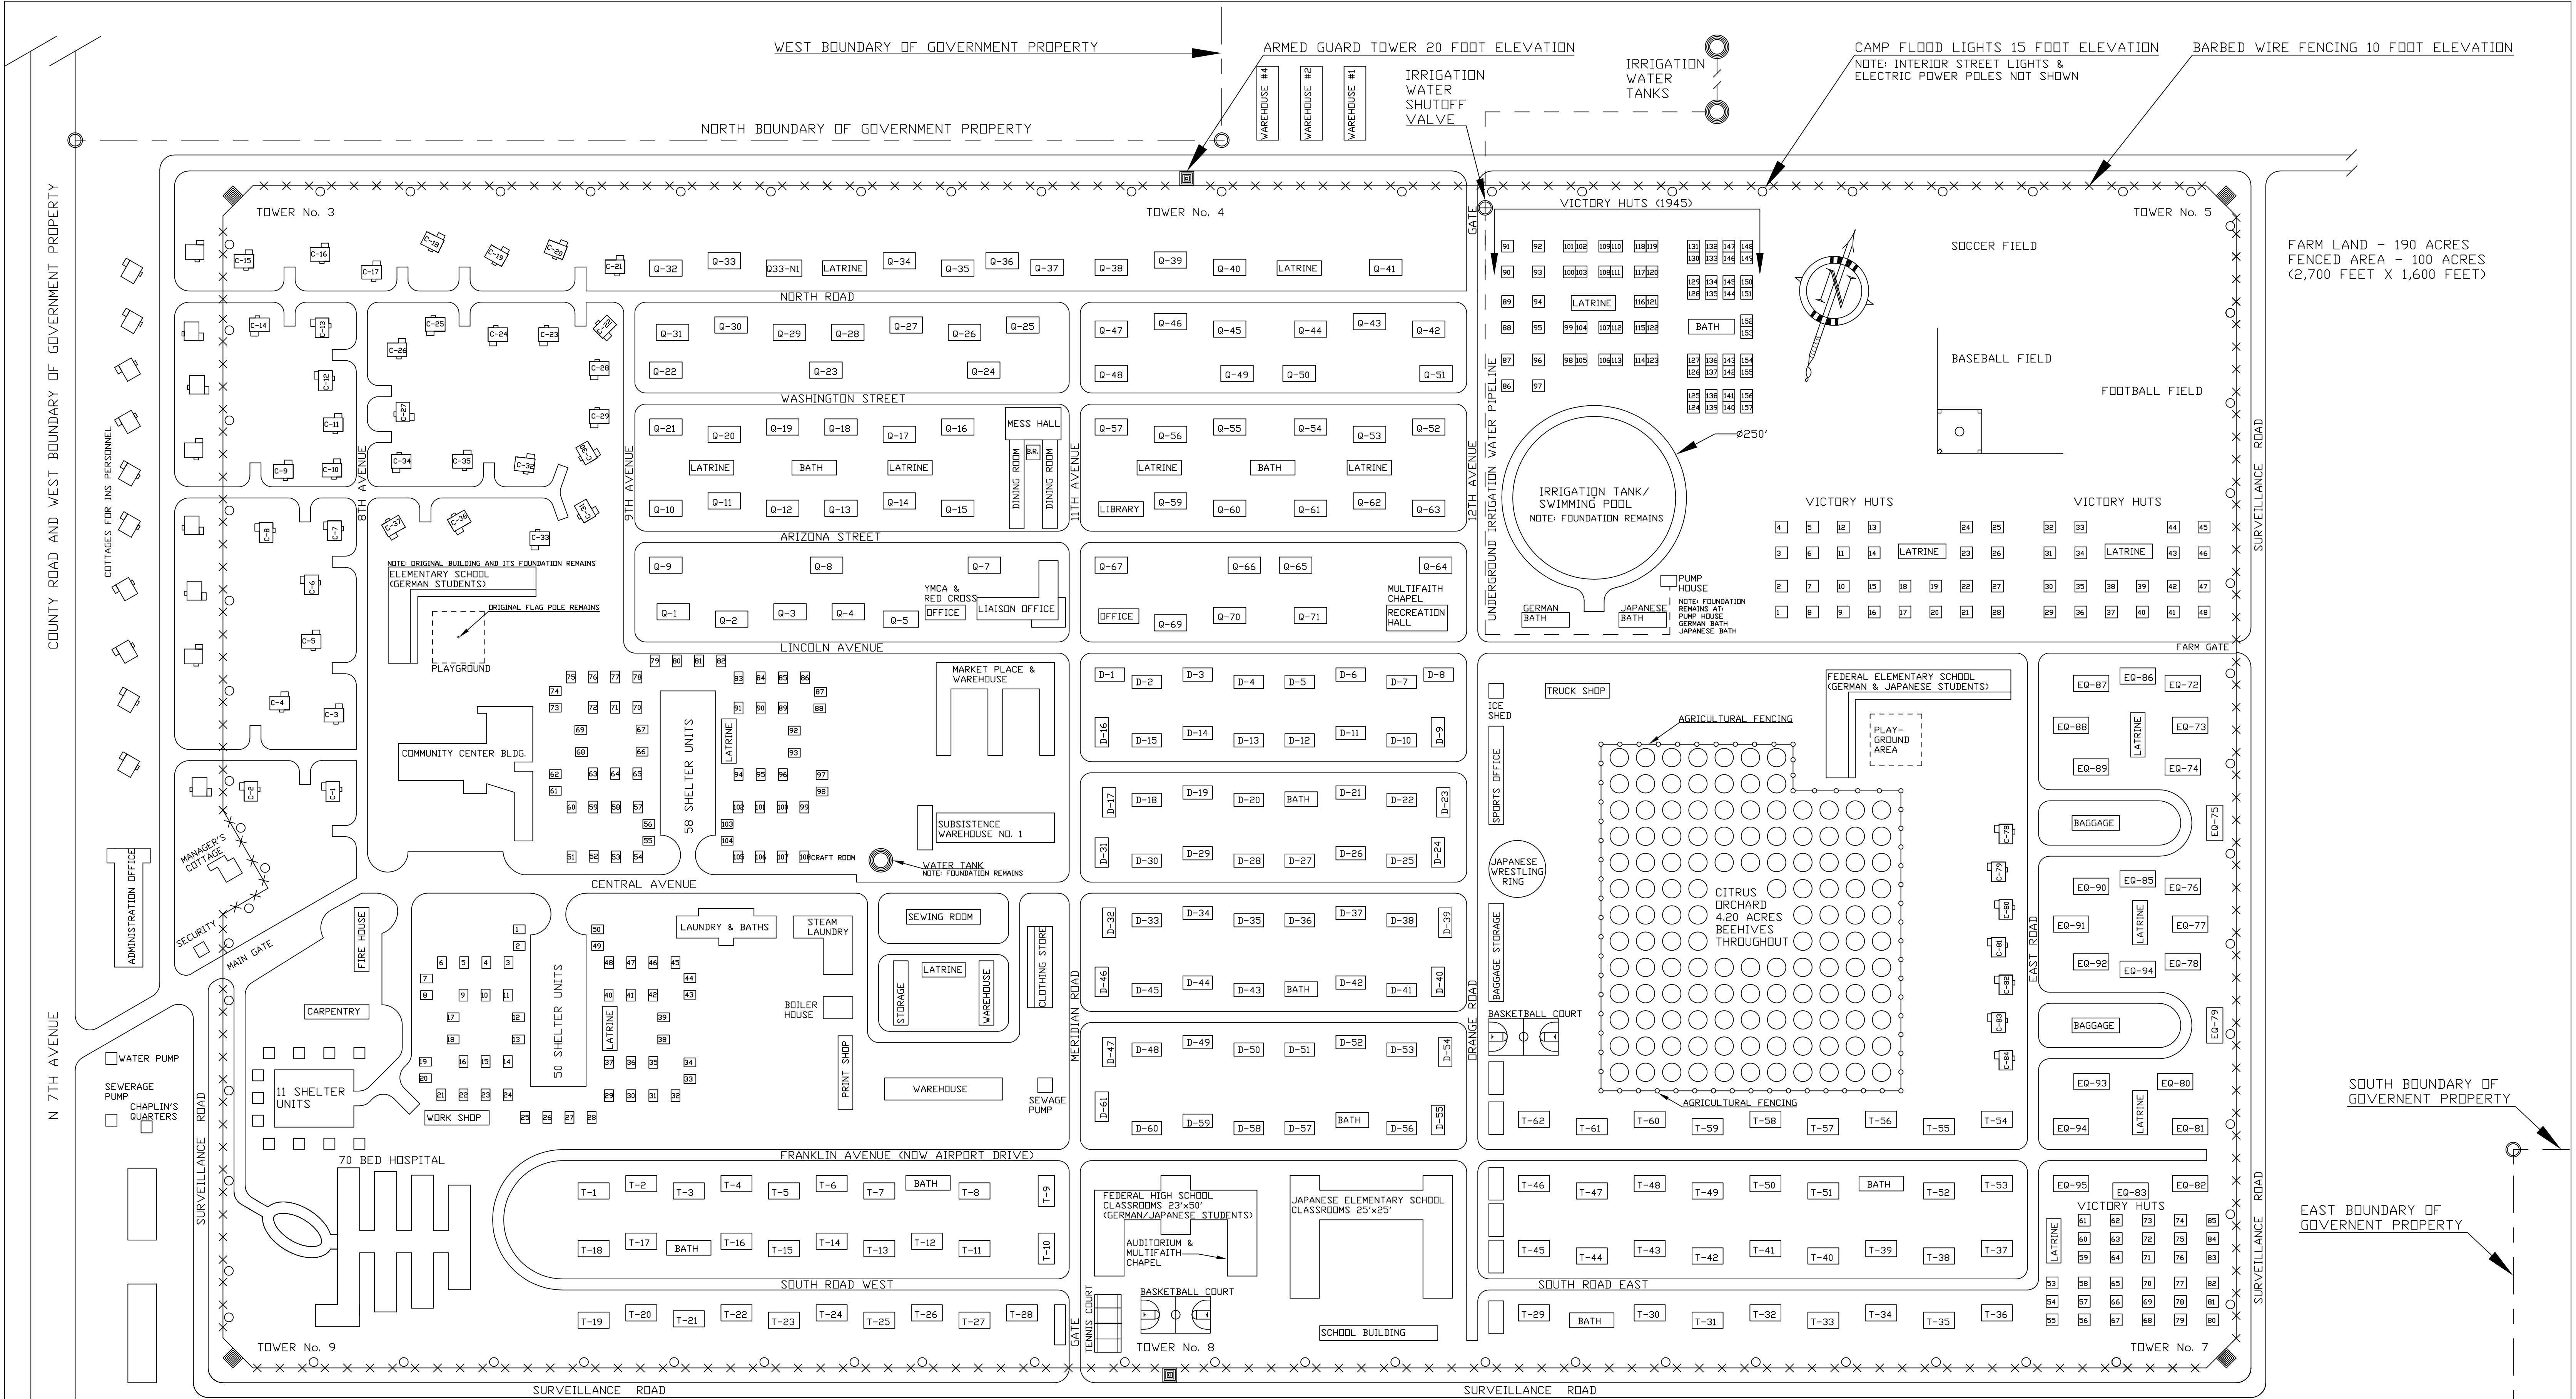

COTTAGES FOR PERSONNEL
NOTE: FOUNDATIONS REMAIN

☐ JAPANESE-AMERICAN MONUMENT (1985)
■ MONUMENT - TEXAS HISTORICAL COMMISSION (2005)

SOUTH BOUNDARY OF GOVERNMENT PROPERTY
(NOW E. HOLLAND STREET)

HISTORICAL SUMMARY:

GROUND BREAKING: NOVEMBER 11, 1942
OPENED: DECEMBER 12, 1942
CLOSED: FEBRUARY 27, 1948
SOLD: NOVEMBER 29, 1948, CRYSTAL CITY SCHOOL DISTRICT
JOSEPH O'ROURKE, CAMP COMMANDER & HUMANITARIAN
TOTAL NUMBER INDUCTED INTERNEES: 4,751
PEAK YEAR-1945: 161 INS PERSONNEL; 3,374 INTERNEES;
694 BUILDINGS; 100 ACRES; TOTAL COST \$1,350,500
BIRTHS: 218 DEATHS: 29
FIRST CHILD BORN IN INTERNMENT: MARCH 10, 1943
LANGUAGES: ENGLISH, GERMAN, ITALIAN, JAPANESE & SPANISH
RELIGIONS: BUDDHIST, CATHOLIC, KONKO, LUTHERAN & SHINTO

SOURCES OF INFORMATION

ARTHUR JACOBS, MAJOR, U.S. AIRFORCE (RETIRED), AND FORMER INTERNEE.

WILLIAM MCWHORTER, COORDINATOR, TEXAS HISTORICAL COMMISSION, AUSTIN, TEXAS. INTERPRETIVE SIGNAGE DEDICATION 11/10/2011.

ADDITIONAL INFORMATION PROVIDED HEREIN FROM VARIETY OF SOURCES, INCLUDING NARA SOUTHWEST COLLECTION, FORT WORTH, TEXAS, FORMER CAMP INTERNEES, FORMER CAMP OFFICIALS, FAMILY MEMBERS (2010), AND RESIDENTS OF CRYSTAL CITY, TEXAS (2015).

REV:

12-10-2010
02-22-2011
01-20-2012

TITLE: U.S. FAMILY INTERNMENT CAMP CRYSTAL CITY, TEXAS

PLOT PLAN

U.S. DEPARTMENT OF JUSTICE
IMMIGRATION & NATURALIZATION SERVICE
PHILADELPHIA, PA (31 AUGUST 1944)


ORIGINAL DOCUMENTS LOCATED AT NATIONAL ARCHIVES & RECORDS ADMINISTRATION (NARA), SOUTHWEST REGION, 1400 JOHN BURGESS DRIVE, FORT WORTH, TEXAS 76140

PLOT SIZE: 100 ACRES DRAWING #01 OF 17

DRAWN BY: WERNER R. ULRICH, FORMER INTERNEE

SCALE: 1"=100' DRAWN: 06-10-2010 ©2011 WERNER R. ULRICH

SURVEY 1948 & SIGNAGES 2011

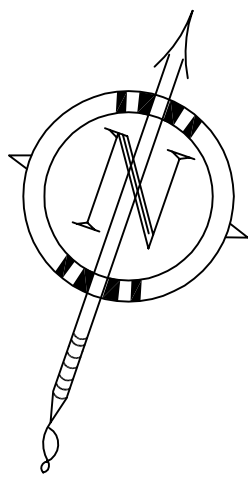

SECTION 125, ZAVALA COUNTY, TEXAS

ZAVALA COUNTY SURVEY - MAY 28, 1948

I, William M. Franks, County Surveyor of Zavala County, Texas, do hereby certify that this is a true and correct plat and that the Survey was made by me on the ground, May 28th, 1948. A tract of land within Section 125 of the Cross-S ranch subdivision in Zavala County, Texas, being farms nos. 10-11-12-13-20-21-22-23-26-27-28-29-37-38-39-44-45 and a portion of farms nos. 36-19-14-3-4-5-6-7; described in metes and bounds as follows: Beginning at an iron pipe set in a fence, being in the S.W. corner of farm no. 45 and the N.E. corner of farm no. 51. Thence N. 19° W. 1980 feet to an iron pipe set for the N.W. corner of farm no. 29. Thence S. 71° W. 460 feet to an 8-inch cedar post set in concrete. Thence N. 19° W. 1405.2 feet to an 8-inch cedar post set in concrete. Thence N. 71° E. 3100 feet to an iron pipe set in concrete for the N.E. corner of this tract. Thence S. 19° E. 2725.2 feet to an iron pipe set in concrete, being the S.E. corner of farm no. 39. Thence S. 71° W. 1320 feet to an 8-inch cedar post, being the S.E. corner of farm no. 37. Thence S. 19° E. 660 feet to an 8-inch cedar post, being the S.E. corner of farm no. 44. Thence S. 71° W. 1320 feet to the place of beginning, containing 199.97 acres, less 4.20 acres to be excluded from this tract, being a citrus orchard situated as shown on plat, leaving a balance of 195.77 acres.

THE ABOVE IS THE DIRECT QUOTE OF THE SURVEY CONDUCTED ON MAY 28, 1948, BY WILLIAM M. FRANKS, COUNTY SURVEYOR OF ZAVALA COUNTY, TEXAS. ON NOVEMBER 29, 1948, OR FIVE MONTHS LATER, 195.77 ACRES WERE SOLD BY THE U.S. WAR ASSETS ADMINISTRATION TO THE CRYSTAL CITY MUNICIPAL AIRPORT.

U.S. WAR ASSETS ADMINISTRATION ALSO SOLD FARM NOS. 30, 31, 32, 33, 34, 35, 46, 47, 48, WITH DIMENSIONS OF 1,980 FEET BY 1,980 FEET, A TOTAL OF 90 ACRES, TO CRYSTAL CITY, TEXAS, INDEPENDENT SCHOOL DISTRICT.


THE ORIGINAL SURVEY CAN BE FOUND AT THE NATIONAL ARCHIVES AT FORT WORTH, TEXAS (SOUTHWEST REGION), 1400 JOHN BURGESS DRIVE, FORT WORTH, TEXAS 76140.

CURRENT STREETS AND NAMES OF STREETS HAVE BEEN ADDED.

ON NOVEMBER 10, 2011, INTERPRETIVE SIGNAGES WERE UNVEILED BY TEXAS HISTORICAL COMMISSION OF AUSTIN, TEXAS.

INTERPRETIVE SIGNAGES OF THE CAMP ARE AS FOLLOWS:

- #1 - TWO SIGNAGES: PLAQUES AND REMAINS OF SIX CAMP COTTAGE FOUNDATIONS. LOCATED IN FARM NO. 48.
- #2 - ONE SIGNAGE: FORMER CAMP ENTRANCE. LOCATED IN FARM NO.33.
- #3 - ONE SIGNAGE: FORMER GERMAN ELEMENTARY SCHOOL. LOCATED IN FARM NO. 33.
- #4 - TWO SIGNAGES: REMAINS OF JAPANESE ELEMENTARY SCHOOL. LOCATED IN FARM NO. 46.
- #5 - TWO SIGNAGES: FORMER CAMP SWIMMING POOL. LOCATED IN FARM NO. 36.

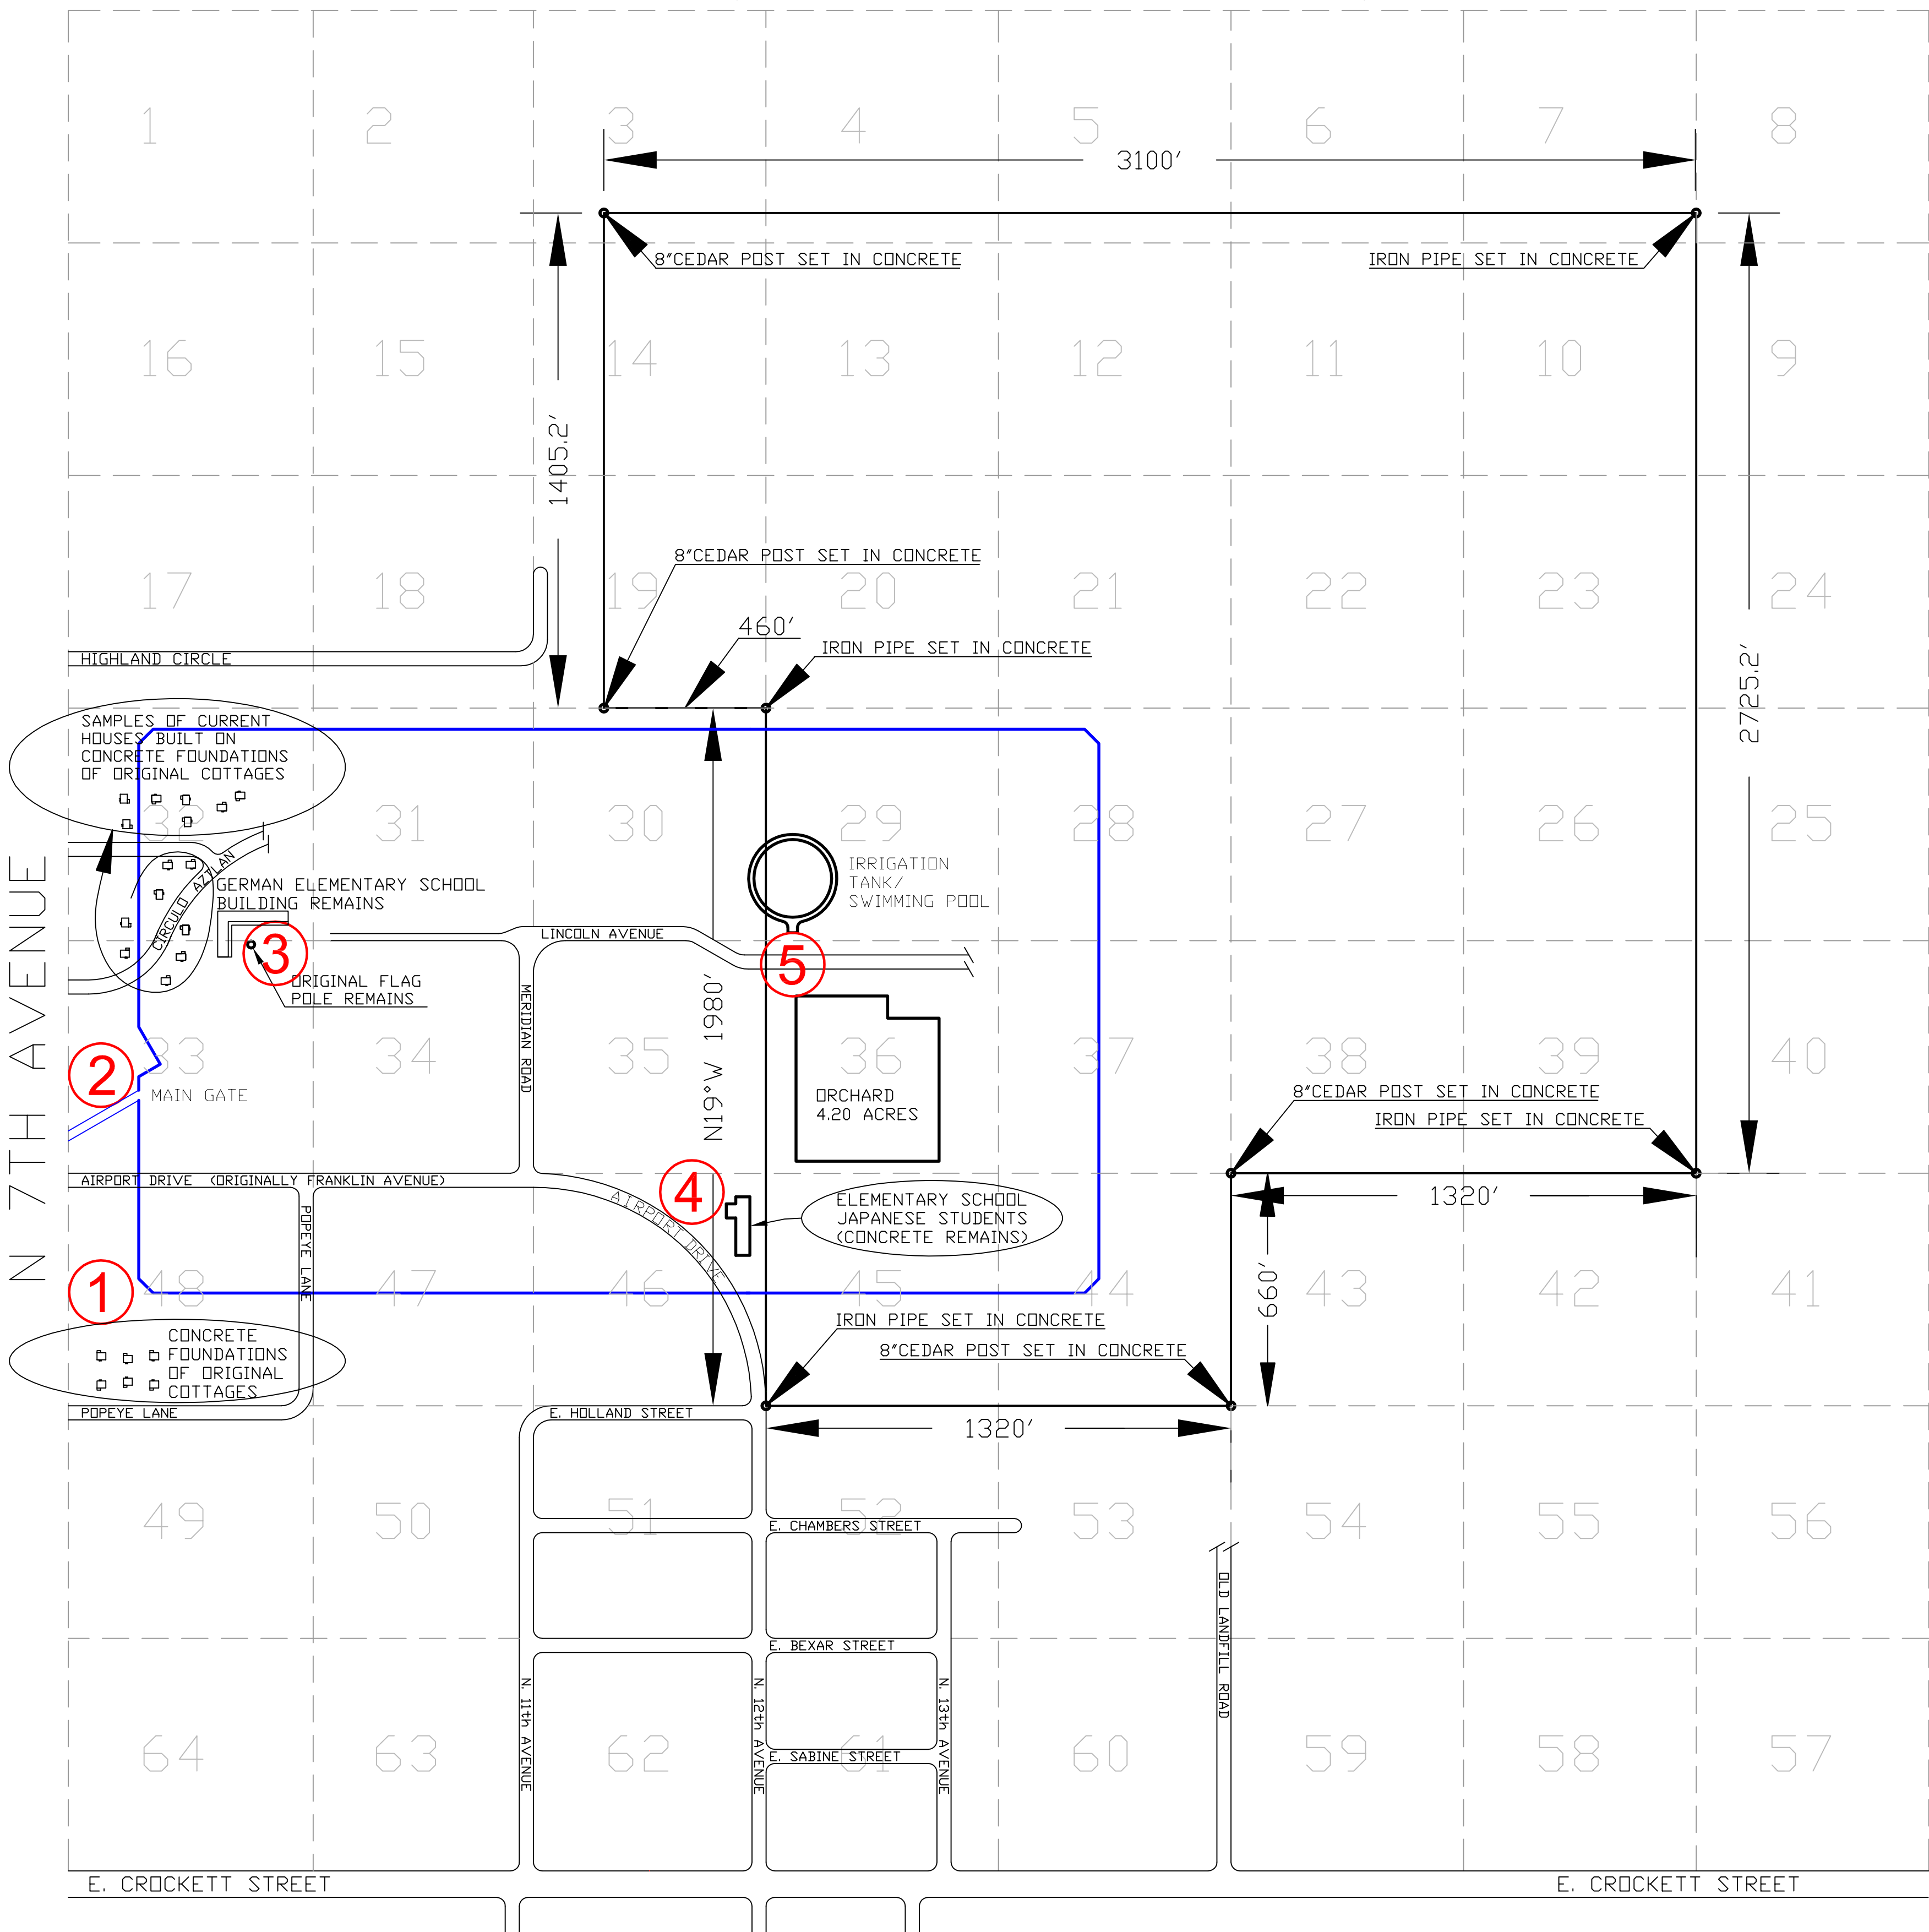

	UTILITIES
GAS	GAS DISTRIBUTION SYSTEM, DEL RIO, TEXAS
ELECTRICITY	CENTRAL POWER & LIGHT, CRYSTAL CITY, TEXAS
SEWERAGE	CRYSTAL CITY SEWERAGE PLANT
TELEPHONE	DEL RIO & WINTERGARDEN TELEPHONE COMPANY
WATER	CRYSTAL CITY WATER TREATMENT PLANT
FIRE FIGHTER	ONE FIRE TRUCK, CRYSTAL CITY FIRE DEPARTMENT
FIRE REPORTS	15 TELEPHONES, MAGNETIC TYPE
RAILROAD	CRYSTAL CITY, ¾ MILE FROM CAMP GATE

WATER

IRRIGATION TANK/SWIMMING POOL, 250 FOOT DIAMETER	
WATER TOWER, DOMESTIC, 15,000 GALLON	1
WATER TOWER, FARMING, 15,000 GALLON	2

LAND - TOTAL 290 ACRES

ORIGINAL PRE-WWII FARM LAND	240 ACRES
CONFISCATED LAND BEGINNING OF WWII	50 ACRES
FAMILY INTERNMENT CAMP DURING WWII	100 ACRES
FAMILY CAMP FARMLAND DURING WWII	190 ACRES
CRYSTAL CITY ISD, POST-WWII	90 ACRES
CITRUS ORCHARD, POST-WWII	4.20 ACRES
CRYSTAL CITY AIRPORT, POST-WWII	185.80 ACRES
ELEVATION ABOVE SEA LEVEL	566 FEET

EACH FARM NO. - 660 FEET BY 660 FEET

NOTES

IN EARLY 1942, THE U.S. DEPARTMENT OF AGRICULTURE ISSUED A USE PERMIT OF 240 ACRES OF LAND TO THE U.S. DEPARTMENT OF JUSTICE TO BUILD THE CRYSTAL CITY FAMILY INTERNMENT CAMP.

SOON AFTER, THE U.S. DEPARTMENT OF JUSTICE CONFISCATED 50 ADJOINING ACRES BRINGING A TOTAL ACREAGE TO 290 ACRES OF GOVERNMENT OWNED PROPERTY.

ON NOVEMBER 11, 1942, CONSTRUCTION BEGAN OF THE FAMILY INTERNMENT CAMP. THIS CAMP, OF 100 ACRES, CONSISTED OF BARBED WIRE FENCING, FLOOD LIGHTS AND ARMED GUARD TOWERS.

ON NOVEMBER 29, 1948, 90 ACRES WERE SOLD BY THE U.S. WAR ASSETS ADMINISTRATION TO THE CRYSTAL CITY, TEXAS, INDEPENDENT SCHOOL DISTRICT.

SPECIAL STIPULATIONS WERE MADE THAT THE 4.20 ACRES OF THE CITRUS ORCHARD WERE NOT TO BE SOLD. THE REMAINING 195.80 ACRES WERE PURCHASED FOR CRYSTAL CITY AIRPORT. THE CITRUS ORCHARD NO LONGER EXISTS.

TITLE: U.S. FAMILY INTERNMENT CAMP
CRYSTAL CITY, TEXAS

REV:	SCHEDULE "A" - PLOT SURVEY & SIGNAGES
12-10-2011	WILLIAM M. FRANKE, COUNTY SURVEYOR OF ZAVALA COUNTY, TEXAS (25 MAY 1948) & D.W. LUCAS, CHIEF, PROPERTY MANAGEMENT DIVISION, WAR ASSETS ADMINISTRATION (01/09/1949).
05/05/2015	ORIGINAL SURVEYS PROVIDED BY: JOANNA WARTEMANN-HOWELL, FORMER INTERNEE & AVERY HOWELL. NARA SOUTHWEST COLLECTION, FORT WORTH, TEXAS SIGNAGES INSTALLED UNDER THE SUPERVISION OF WILLIAM MCWHORTER, TEXAS HISTORICAL COMMISSION (11/10/2011).
PLOT SIZE: 290 ACRES DRAWING #02 OF 17	
DRAWN BY: WERNER R. ULRICH, FORMER INTERNEE	
SCALE: 1"=300' DRAWN: 06-10-2010 ©2011 WERNER R. ULRICH	




INTERNED FAMILIES OF EUROPEAN ORIGIN, ASSIGNED COTTAGES & PRIOR RESIDENCES

Abele	C-17	U.S.	Diedrich	Shelter Unit #51	U.S.	Goelzer	Shelter Unit #99	U.S.	Knoer	Q-20	U.S.	Mueller, R.	Q-49	U.S.	Schiller	Shelter Unit #20	U.S.	Urban	Q-3	U.S.
Ackermann	Q-31	U.S.	Diepholz	T-7	Costa Rica	Gouth (Children)	Shelter Unit #62	U.S.	Koch	D-61	U.S.	Muller	Q-5	U.S.	Schiphorst	Q-41	U.S.	Vieth	Q-13	U.S.
Ahrens	Q-25	U.S.	Doesch	D-33	U.S.	Gouth (Parents)	Shelter Unit #61	U.S.	Koehn	C-17 (2nd Qtrs)	U.S.	Nadler	Q-49	U.S.	Schmeelk	Q-36	U.S.	Voelker	C-3	U.S.
Albers, M.	Q-26	U.S.	Doesch	Shelter Unit #37	U.S.	Gräber	C-2	U.S.	Koehn	Q-46 (1st Qtrs)	U.S.	Naether	Q-59	U.S.	Schmeller	Shelter Unit #11	U.S.	Vogel, K.	Q-17	U.S.
Albers, P.	Q-19	U.S.	Dolz	D-35	U.S.	Greis	Shelter Unit #103	U.S.	Koetter	Shelter Unit #9	U.S.	Naurath	Q-33	U.S.	Schmelzer	Q-27	U.S.	Vogel, W.	Q-20	U.S.
Albrecht	Shelter Unit #39	Puerto Rico	Drewes	Q-66	U.S.	Groehl	Q-18	U.S.	Kohler	Shelter Unit #27	U.S.	Neugebauer	C-33	U.S.	Schmidt, E.	Q-43	U.S.	Vogl	Shelter Unit #47	U.S.
Arend	C-12	Costa Rica	Dueffer	C-19	Ecuador	Gross (Children)	Shelter Unit #43	U.S.	Kohnerr	D-54	U.S.	Neugebauer	T-27	Costa Rica	Schmidt, H.	T-25	Columbia	Vogl, R.	T-2	U.S.
Arends	Q-24	U.S.	Eckardt	Q-31	U.S.	Gross (Parents)	Shelter Unit #44	U.S.	Kolb	C-8 (2nd Qtrs)	U.S.	Neupert	Q-12	U.S.	Schmidt, J.	D-19	U.S.	Vogt	Shelter Unit #31	U.S.
Arens	Shelter Unit #23	U.S.	Eckstein	T-14	U.S.	Gruetter	Q-33-N1	U.S.	Koop	Q-37	U.S.	Neupert	Q-26	U.S.	Schmidt-Hagius	T-25	Ecuador	Volker	Q-22	U.S.
Assmann	Q-33	U.S.	Edenof	D-41	U.S.	Gubitz	T-23	EcuadorU.S.	Korneffel	Q-64	U.S.	Nevenmann	Q-50	U.S.	Schmitz, A.	C-31	U.S.	Von Allwoerden	T-27	Bolivia
Backhofen	Q-3	U.S.	Eger	Q-33-N1	U.S.	Guettler	D-22	U.S.	Kornerr	D-40	U.S.	Nicolini	Q-19	U.S.	Schmitz, E.	Q-11	U.S.	Von Borstel	Q-31	U.S.
Baehr	Shelter Unit #68	U.S.	Egner	D-27	U.S.	Gunther	Q-39	U.S.	Kotte	D-58	U.S.	Niebuhr	C-18	Peru	Schneekloth	T-21	Nicaragua	Von Falkenstein	Q-25	U.S.
Bahra	Q-13	U.S.	Ehert	Q-15	U.S.	Gurckau, O.	Q-30	Costa Rica	Krakau (Children)	Shelter Units #2	U.S.	Niebuhr-Haupt	C-18	Peru	Schneider, A.	Q-16	U.S.	Von Landwuest	C-15	Bolivia
Bald	Shelter Unit #84	Panama	Ehmke	Q-37	U.S.	Gurck, W.	T-28	Costa Rica	Krakau (Parents)	Shelter Units #1	U.S.	Nippgen	Shelter Unit #83	U.S.	Schneider, W.	D-4	U.S.	Von Reitzenstein	Q-1	U.S.
Balttrousch	Shelter Unit #3	U.S.	Eichler	C-37	Costa Rica	Haase	D-31	U.S.	Krause, A.	Q-34	U.S.	Noeding	Q-71	U.S.	Schnellbach	D-7	U.S.	Von Schemm	Shelter Unit #26	Costa Rica
Bank	Shelter Unit #42	U.S.	Eisen	Q-10	U.S.	Hach	Q-27	Haiti	Krause, H.	Shelter Unit #17	U.S.	Nordalm	Q-64	U.S.	Schoer	D-50	U.S.	Wacker	Q-52	U.S.
Barber	C-33	Bolivia	Eiserloh	C-30	U.S.	Hackenbruch	C-27	Costa Rica	Krauss	Q-18	U.S.	Notbohm	T-21	Guatemala	Schoette	D-27	U.S.	Wagesmans	Shelter Unit #70	Costa Rica
Bauer	Q-25	U.S.	Emmel	D-46	U.S.	Haerberle	T-5	U.S.	Krepe	D-13	U.S.	Oberdieck	Q-7	U.S.	Scholesser	D-24	U.S.	Wahn	Q-50	U.S.
Bauer, A.	C-4	U.S.	Enders	C-11 (1st Qtrs)	U.S.	Haeusler	Q-19	U.S.	Kress	D-36	U.S.	Obermeyer	C-32	Ecuador	Schomburg	Q-24	U.S.	Waller	Shelter Unit #33	U.S.
Bauer, G.	Shelter Unit #28	U.S.	Enders	C-19 (3rd Qtrs)	U.S.	Harter	Q-34 (2nd Qtrs)	U.S.	Kretschmer	Q-57	U.S.	Obry	T-16	U.S.	Schosinsky	D-49	U.S.	Warfemann	Q-41	U.S.
Baumann	Q-30	U.S.	Enders	Q-26 (2nd Qtrs)	U.S.	Harter	Q-5 (1st Qtrs)	Ecuador	Kreye	D-46	U.S.	Oehmichen	Shelter Unit #86	U.S.	Schreiber, H.	D-58	U.S.	Wasemann	Shelter Unit #56	U.S.
Bayer	Q-46	U.S.	Engelhardt,	C-36	Honduras	Hartleben	C-28	U.S.	Krichbaum	D-17	U.S.	Oetl	Shelter Unit #10	U.S.	Schreiber, W.	Q-7	U.S.	Weber	Shelter Unit #107	U.S.
Beck, A.	C-26	Columbia	E.Engelhardt, T.	Q-2	U.S.	Harton	T-6	U.S.	Krogmann	D-56	U.S.	Opolony	Q-28	U.S.	Schrock	Shelter Unit #77	U.S.	Weber, G.	Shelter Unit #107	U.S.
Beck, Karl	Q-9	U.S.	Engelmann	T-20	Honduras	Hasenburger	Q-33	U.S.	Krueger	Shelter Unit #67	Guatemala	Ott	Q-10 (2nd Qtrs)	U.S.	Schroeder, J.	D-43	U.S.	Weber, J.	Shelter Unit #57	Guatemala
Beck, Konrad	Q-16	Brazil	Eppeler	Q-1	U.S.	Hasenkox	Shelter Unit #95	U.S.	Kruezer	Q-3	U.S.	Ott	Q-48 (1st Qtrs)	U.S.	Schroeder, R.	Q-11	Costa Rica	Wege	D-60	U.S.
Becker	Q-1	U.S.	Erdbenger	Q-3	U.S.	Hasselhorst	Q-22	U.S.	Kruse, A.	D-17	U.S.	Paschka	T-10	Costa Rica	Schueler	D-12	U.S.	Wegener	C-13 (2nd Qtrs)	U.S.
Beck-Hoffman	Q-16	U.S.	Evers, F.	D-19	U.S.	Heckendorf	Shelter Unit #58	U.S.	Kruse, H.	D-49	U.S.	Paulsen	Q-27	Bolivia	Schuetz	Shelter Unit #81	U.S.	Wegener	Shelter Unit #7 (1st Qtrs)	U.S.
Behrens	T-21	Paraguay	Evers, O.	D-19	U.S.	Hegele	Shelter Unit #79	U.S.	Kuba	T-14	Guatemala	Pentzke	T-23	Nicaragua	Schullwerk	Q-5	U.S.	Weiss	Shelter Unit #71	U.S.
Beng	Q-21	U.S.	Ewert	D-54	U.S.	Heil	C-18	U.S.	Kuba, E.	T-6	Guatemala	Peter	Q-49	U.S.	Schuster	T-12	Peru	Weisser	Q-4	U.S.
Benn	Q-23	U.S.	Eyemold (Children)	Shelter Unit #101	U.S.	Heins	C-35 (2nd Qtrs)	U.S.	Kuehn	Q-7	Hawaii	Peters	Q-5	U.S.	Schutte	D-26	U.S.	Welcker	D-29	U.S.
Benz	Q-36	U.S.	Eyemold (Parents)	Shelter Unit #102	U.S.	Heins	Q-32 (1st Qtrs)	U.S.	Kufnwer	D-12	U.S.	Petzold	Q-35	U.S.	Schwartau	Shelter Unit #21	Columbia	Wellermann	Shelter Unit #35	Honduras
Berndt	Q-15 (2nd Qtrs)	U.S.	Eyl, A.	T-28	Honduras	Helms	T-19	U.S.	Kugler	C-29	Honduras	Pfeffer	C-23	U.S.	Schwarz, E.	Q-2	U.S.	Werner	Q-31	U.S.
Berndt	Q-51 (1st Qtrs)	U.S.	Eyl, C.	D-34	U.S.	Henger	D-3	U.S.	Kuhn	Q-35	U.S.	Pieper	Shelter Unit #12	U.S.	Schwarz, O.	T-20	Ecuador	Wesemann	Shelter Unit #13	Venezuala
Bethke	C-1	Columbia	Faasch	T-9	Honduras	Heningsen	Q-17	U.S.	Kulka	Q-14	U.S.	Plork	C-20	U.S.	Seemann	C-34	Trinidad	Wesselhoeft	T-3	U.S.
Betzler	Q-12	U.S.	Faist	Q-1	U.S.	Henke	D-16	U.S.	Kuny	C-24	Salvador	Pixa	T-21	U.S.	Semler	Shelter Unit #100	U.S.	Wessels	Q-33-N1	U.S.
Beutel	Q-20	U.S.	Fakler	Shelter Unit #38	U.S.	Hensel	Q-29	U.S.	Kupfer	Q-35	Panama	Plaschke	Q-30	U.S.	Seyferth	Q-35	U.S.	Wettstein	T-9	Honduras
Beyer, J.	Q-34	U.S.	Faller, K.	Q-36	U.S.	Hentzen	D-16	U.S.	Landmann	D-11	U.S.	Plath	T-26	Guatemala	Shranner	Q-8	U.S.	Weyl	Shelter Unit #78	U.S.
Beyer, P.	C-20	Guatemala	Faller, X.	Shelter Unit #76	U.S.	Herde	Shelter Unit #65	U.S.	Langer	Q-70	U.S.	Plogg	Q-9	U.S.	Shuhwerk	D-53	U.S.	Weyrauch	Shelter Unit #94	Peru
Biederbeck	Q-14	U.S.	Fastenmayer	Q-35	U.S.	Herrmann	D-15	U.S.	Langguth	D-38	U.S.	Poelker	Q-23	U.S.	Siebert	Shelter Unit #72	U.S.	Wheeler-Hill	Q-37	U.S.
Bischoff	Q-8	U.S.	Fax	Q-23	U.S.	Herzog	Shelter Unit #45	U.S.	Laser	Shelter Unit #80	Peru	Pollmann	Q-60	U.S.	Siegel	D-11	U.S.	Wiechers	Q-27	U.S.
Blattnig	Q-10	U.S.	Feilmeir	Shelter Unit #69	U.S.	Heuer	D-25	U.S.	Lauffer	Q-21	U.S.	Pritzner	Q-63	U.S.	Siermann	T-18	Costa Rica	Wiegand	Q-12	U.S.
Bleicher	Q-60	U.S.	Feldmann	D-45	U.S.	Heydrich	C-16	Peru	Lechner	Q-61	U.S.	Probst	Q-65	U.S.	Spoerl	T-12	Costa Rica	Wilkins, J.	Q-44	U.S.
Bodwig	T-17	El Salvador	Fertsch	T-24	Honduras	Heydtmann	T-1	U.S.	Lehmann	C-32	Costa Rica	Quass	T-8	Peru	Stangl	Shelter Unit #8	U.S.	Wilkins, W.	Q-43	U.S.
Boeck	Q-37	U.S.	Fick, W.	Q-14	U.S.	Heyenbruch	C-29	U.S.	Levermann	Shelter Unit #106	Costa Rica	Rahe	Q-71	U.S.	Staudacher	Q-52	U.S.	Wilkins	C-21	U.S.
Bohn	Q-33-N1	U.S.	Fick, H.	Shelter Unit #63	U.S.	Hilgenberg	D-35	U.S.	Liebhäber	T-24	Costa Rica	Rambacher	Q-8	U.S.	Steiger	D-53	U.S.	Willwater	C-1	Peru
Bolton	Q-1	U.S.	Fiedler	D-47	U.S.	Hoelscher	Shelter Unit #22	Bolivia	Liehr	C-13	U.S.	Rauschenberg	T-20	Ecuador	Steimle	D-28	U.S.	Wimmer	Shelter Unit #92	Costa Rica
Bondel	T-27	Haiti	Fischer, G.	T-13	Peru	Hohenreiner	C-10	U.S.	Linde	T-7	Guatemala	Reckholder	T-3	Guatemala	Steimle	Q-28	U.S.	Winkler	Shelter Unit #96	U.S.
Bozenhardt	Q-24	U.S.	Fischer, W.	T-3	Peru	Hohfeld	D-15	U.S.	Lindgens	T-25	Costa Rica	Redexer	T-22	U.S.	Stein	Shelter Unit #4	U.S.	Winkler, F.	Q-62	U.S.
Brammer	Q-22	U.S.	Fittkau	Shelter Unit #29	U.S.	Hohmann	Q-23	U.S.	Lipfert	Q-22	U.S.	Reese	D-8	U.S.	Steinbach	Shelter Unit #40	U.S.	Winkler, M.	Q-55	U.S.
Bratge	Q-55	U.S.	Fleckenstein	Q-28	U.S.	Hohmann	T-15	Argentina	Lisken	C-7	Ecuador	Regelr	Q-65	U.S.	Steiner	Shelter Unit #34	U.S.	Winter, K.	Shelter Unit #16	U.S.
Breitenberger	C-5	U.S.	Fleischer	C-11 (2nd Qtrs)	U.S.	Hohwald	Shelter Unit #5	U.S.	Lisnz	D-8	U.S.	Reich	T-11	Costa Rica	Stiller	C-15	U.S.	Winter, R.	Q-15	U.S.
Brink	Shelter Unit #15	U.S.	Fleischer	T-8 (1st Qtrs)	Guatemala	Hotz	Q-2	U.S.	Lochmann	C-25	U.S.	Reimer	Q-32	U.S.	Strassberger	Q-9	U.S.	Witt	Q-18	U.S.
Brockmann	C-37	Nicaragua	Flor	Q-33-N1	U.S.	Hrubesch	Q-3	U.S.	Loeffler	Q-27	U.S.	Reinbold, F.	C-21	Honduras	Streitwolf	T-13	Haiti	Witte	Shelter Unit #75	U.S.
Broedel	Q-66	U.S.	Fortuniack	T-22	Costa Rica	Husher	D-2	U.S.	Loeschener	T-7	Ecuador	Reinbold, G.	T-12	Haiti	Struck	Q-30	U.S.	Woehrle	Q-2	U.S.
Brueckner	T-26	Ecuador	Frank, A.	Shelter Unit #53	U.S.	Ihrig, H.	D-14	U.S.	Lohrengel	D-59	U.S.	Reiser	Shelter Unit #85	U.S.	Stubbe	Q-23	U.S.	Woernld	Q-21	U.S.
Bruett	Q-2	U.S.	Frank, W.	Q-37	U.S.	Ihrig, P.	Q-17	U.S.	Look	Q-4	U.S.	Reising	Q-51	U.S.	Tarnowski	D-42	U.S.	Wohlpert	Q-14	U.S.
Bruger	Q-5	U.S.	Franke	T-15	Salvador	Isenbeck	Q-17	Peru	Lorenzen	T-1	Costa Rica	Reseneder (Children)	Shelter Unit #91	U.S.	Teumer	Shelter Unit #18	U.S.	Wolff, H.	T-10	Peru
Brunow	Q-43	U.S.	Freimuth	Q-30	U.S.	Jacobi	Q-26	Columbia	Lutterroth	D-51	U.S.	Reseneder (Parents)	Shelter Unit #90	U.S.	Therre	C-4	U.S.	Wolff, J.	T-28	Nicaragua
Buehl	Q-44	U.S.	Frey	D-25	U.S.	Jacobs	Q-24	U.S.	Lynen	T-26	Dom. Rep.	Reuter	Q-4	U.S.	Thoms	Q-12	U.S.	Wolter	T-17	Peru
Bueje	Q-19	U.S.	Friedlander	C-35	Nicaragua	Jaegeler	Q-20	U.S.	Maack	C-26	U.S.	Richter	Q-66	U.S.	Tornoe	Q-11	U.S.	Zannoni	T-18	Honduras
Buenger	Shelter Unit #25	U.S.	Jans	Shelter Unit #74	U.S.	Jans	Shelter Unit #55	U.S.	Maehrlin	D-7	U.S.	Riedel	D-9	U.S.	Ugi	Q-10	U.S.	Zelger	C-2	Panama
Buerger	C-34 (2nd Qtrs)	Costa Rica	Friesinger	Q-32	U.S.	Jesinghaus	Q-66	U.S.	Mahler	D-48	U.S.	Rinner	Shelter Unit #82	U.S.	Ulrich	D-44	U.S.	Zerbe	Q-29	U.S.
Buerger	T-23 (1st Qtrs)	Costa Rica	Fuchs, C.	D-5	U.S.	Jorewitz	Q-70	U.S.	Mahnke	C-22	Ecuador	Roehaag	D-23	U.S.	Ulrich	C-5 (2nd Qrts)	U.S.	Zeuner	Q-16	U.S.
Buesken	Q-47	U.S.	Fuchs, F.	Q-21	U.S.	Juergens	D-1	U.S.	Maier	Q-34	U.S.	Roehl	D-55	U.S.	Ulrich	Q-33 (1st Qrts)	U.S.	Zoller	Shelter Unit #52	U.S.
Buhr	Q-53	U.S.	Fuhr	Q-8	U.S.	Kaercher	Shelter Unit #24	U.S.	Mantel	T-25	U.S.	Roehner	Q-30	U.S.	Ulrich					
Burr	Shelter Unit #104	U.S.	Gaiser	Shelter Unit #66	U.S.	Kaiser	Q-28	U.S.	Maulhardt, H.	T-9	Guatemala	Rohlsem	Q-17	U.S.						
Busch (Children)	Shelter Unit #97	U.S.	Gaspar, A.	T-7	Ecuador	Kalinowsky	Q-7	Costa Rica	Maulhardt, N.	D-20	U.S.	Roll	Q-15	U.S.						
Busch (Parents)	Shelter Unit #98	U.S.	Gassmann	Q-44	U.S.	Kappus, MD	T-18	U.S.	Mayer	Q-29	U.S.	Roller	Q-60	U.S.						
Busse	D-17	U.S.	Gebhardt	D-6	U.S.	Karch	C-12	U.S.	Meins	T-19	U.S.	Roach	Q-18	U.S.						
Camp	C-36	Peru	Gebhardt	Q-18	U.S.	Karl	T-4	Costa Rica	Meister	C-30	U.S.	Ross	Q-20	U.S.						
Capel	D-3	U.S.	Gehrmann	D-48	U.S.	Karlinski	D-37	U.S.	Meister, Emil	Q-11	U.S.	Rotering	Q-26	U.S.						
Carl	Q-70	U.S.	Gehrt	Shelter Unit #73	U.S.	Kayser	T-2	Mexico	Mertens	Shelter Unit #19	U.S.	Rower	D-61	U.S.						
Carstanjen	T-24	Chlie	Gehrung	Q-8	U.S.	Keller	Shelter Unit #64	U.S.	Metger	Q-4	U.S.	Rubischon	Shelter Unit #65	U.S.						
Christ	Q-46	U.S.	Geier (Children)	Shelter Unit #87	U.S.	Kesseling	Q-36	U.S.	Meuser	Shelter Unit #41	U.S.	Rudolph	C-28	Bolivia						
Contag	C-6 (2nd Qtrs)	Ecuador	Geier (Parents)																	

INTERNEED FAMILIES OF JAPANESE ORIGINS, ASSIGNED COTTAGES & PRIOR RESIDENCES

Abe, N.	Q-69	PERU	Higashide, S.	T-25	PERU	Kato, C.	V-108	PERU	Matsushima	D-59	OR	Nishitani	Q-71	PERU	Shimabukuro, Takichi	V-102	PERU	Tsumagary	T-36	CA
Abe, T.	T-04	CA	Hiramine	T-20	PERU	Kato, M.	Q-65	PERU	Matsuura	T-27	PERU	Nishiwaga	V-058	PERU	Shimabukuro, Tara	V-122	PERU	Tsunoda,	T-54	CA
Abe, Toyoji.	D-09	CA	Hirano	T-03	PERU	Kato, S.	V-047	HI	Mikami	T-05	CA	Nogawa	V-140	CA	Shimahara	EQ-93	CA	Kamekichi	T-52	HI
Agemura.	D-13	CA	Hirashima	D-11	WA	Katsuno	V-139	HI	Mikuni	V-070	PERU	Noguni	V-106	PERU	Shimakawa	Q-45	CA	Tsunoda, Kensaku	EQ-94	CA
Aita.	Q-61	PERU	Hirayama	D-49	HI	Katsuta	V-051	PERU	Minami	D-15	MEXICO	Noji	T-05	PERU	Shimizu, Sengo	D-51	CA	Uchida	D-52	PERU
Akahori	Q-53	WA	Hirokane	V-119	CA	Kawabe	T-19	AK	Mishima, S.	EQ-72	PERU	Nomachi	EQ-80	CA	Shimizu, Susumu	Q-57	PERU	Uchiyama	EQ-88	CA
Akashi	T-27	PERU	Hirotsu	Q-55	CA	Kawaguchi	V-115	CA	Mishima, T.	V-031 & 032	PERU	Nonoguchi	D-33	CA	Shimo	EQ-81	CA	Udo	Q-64	PERU
Akiyama	T-06	CA	Honda, E.	T-56	HI	Kawahara	Q-42	CA	Nozaki	T-40	CA	Shimoida	Q-44	CA	Shinoda	V-139	BOLIVIA	Uehara	Q-70	PERU
Akiyama	D-18	CA	Honda, K.	D-22	PERU	Kawahira	V-111	CA	Miyahira	EQ-75	PERU	Ochiai	Q-54	HI	Shiozaki	D-05	CA	Uehara	Q-43	CA
Ando	D-29	CA	Honda, M.	D-06	CA	Kawai	V-036	CA	Miyamoto	Q-59	HI	Oda, J.	Q-56	CA	Shlozaki	D-10	CA	Umeki	Q-46	CA
Aoki, G.	D-36	CA	Hori, I.	D-21	PERU	Kawamoto, S.	D-20	CA	Miyao, S.	T-36	HI	Oda, K.	EQ-77	PERU	Shirota	T-54	CA	Uno	V-019 & 020	PERU
Aoki, K.	T-39	CA	Hori, M.	Q-68	PERU	Kawamoto, T.	D-05	CA	Miyao, Y.	D-52	HI	Oda, S.	D-53	CA	Soyama	EQ-95	CA	Uosaki	EQ-94	PERU
Aoki, Kinji	T-01	BOLIVIA	Horiba	Q-66	PERU	Kawamura	V-140	Unknown	Miyoshi	D-02	CA	Oda, Z.	V-101	PERU	Sugano, C.	D-48	CA	Ura, A.	V-040	PERU
Aoyagi	D-34	PERU	Horibe	T-42	HI	Kawamura, S.	D-14	HI	Mizukamt	T-29	CA	Ogawa, M.	D-40	CA	Sugano, Y.	Q-67	PERU	Ura, Y.	Q-67	PERU
Araki	EQ-79	CA	Horie	Q-41	CA	Kawanami	V-130	CA	Mizuta	EQ-90	PERU	Ogawa, T.	D-40	CA	Sugiyama	V-033	PERU	Utsumi	T-37	CA
Aramaki	Q-48	CA	Horigami	T-44	OR	Kawano	T-56	PERU	Monma, E.	V-003	PERU	Ohara	EQ-73	PERU	Sumi	T-43	CA	Utsushigawa	T-36	CA
Arikawa	T-29	CA	Hosaka	Q-43	CA	Kawasaki	T-43	HI	Monma, T.	V-004	PERU	Ohashi, K.	Q-67	PERU	Sumiyoshi	Q-52	CA	Uyehara	D-56	CA
Arima	T-19	WA	Hoshijima	T-57	CA	Kawashima, N.	D-10	CA	Mori	D-33	HI	Ohashi, T.	Q-61	PERU	Suzuki, H.	EQ-87	PERU	Uyeji	D-54	CA
Arimoto	T-59	CA	Hosokawa	Q-68	PERU	Kawashima, T.	EQ-81	CA	Morimoto, I.	T-32	PERU	Ohashi, Y.	Q-67	PERU	Suzuki, K.	D-01	CA	Uyeshima	V-134	CA
Arita	V-151	HI	Hyodo	D-61	CA	Kawata	T-61	CA	Morimoto, T.	D-35	CA	Ohmaye	V-117	CA	Taguchi	Q-41	HI	Uzuhashi	Q-42	CA
Asano	T-08	HI	Ichiba	T-45	HI	Kenmobu	EQ-80	CA	Morioka	D-09	CA	Ohta	T-62	HI	Taguchi	Q-41	CA	Wada, M.	T-06	CA
Ase	D-03	CA	Ichikawa	Q-55	WA	Kido	EQ-80	CA	Morishige	V-005 & 006	PERU	Okabe	Q-50	CA	Taharasako	V-021	PERU	Wada, O.	Q-45	HI
Azawa	T-59	CA	Ideno	D-22	CA	Kijima	V-095	NY	Morita, Takuritsu	V-148 & 151	CA	Okaji	D-45	HI	Tajii	V-113	CA	Wada, U.	D-36	CA
Deki	T-17	HI	Ikeda, K.	Q-52	PERU	Kimura, A.	T-52	HI	Morita, Toichiro	V-132	CA	Okamoto	T-40	CA	Takada	V-150	CA	Wakayama	V-110	PERU
Dodohara	EQ-84	PERU	Ikeda, S.	EQ-77	PERU	Kimura, H.	Q-62	HI	Moritaka	D-32	PERU	Okamoto, H.	Q-54	OR	Takahashi, M.	T-24	WA	Watanabe, H.	V-075	PERU
Doi		CA	Ikehara	D-43	PERU	Kinagaki	D-50	CA	Moriyama	V-093	PERU	Okamoto, M.	Q-55	OR	Takahashi, Sadae	V-015 & 016	PERU	Watanabe, M.	V-074	PERU
Doiguchi	Q-43	CA	Ikemiya	D-13	CA	Kino	V-096	PERU	Motoike	V-135	CA	Okamura	T-44	CA	Takahashi, Sadak	Q-45	CA	Watanabe, Rikie	T-39	WA
Dyo	Q-51	CA	Ikenaga	T-14	PERU	Kishimoto	EQ-91	PERU	Mukoyama	D-16	PERU	Okano	EQ-95	CA	Takahashi	V-142	CA	Watanabe, Ryoza	V-054	PERU
Endo	D-44	PERU	Ikeuye	D-51	CA	Kitajima	V-124	PERU	Munakata	V-078	PERU	Okasaki	D-55	CA	Takamine	V-142	CA	Watanabe, S.	V-132	CA
Fujihana	T-56	HI	Imakita	V-060	Marshall Island	Kitutana	D-43	PERU	Murakami, K.	Q-71	PERU	Okazaki, I.	D-60	CA	Takamori	T-04	BOLIVIA	Yagi	T-29	CA
Fujii, H.	Q-39	PERU	Imamura	Q-39	CA	Kiyama	V-093	CA	Murakami, S.	Q-38	PERU	Okazaki, M.	D-12	CA	Takashima	T-30	CA	Yakabi	EQ-92	PERU
Fujii, R.	T-53	CA	Inaba, C.	T-50	CA	Kobayashi, Makio	T-58	UT	Muraki	D-43	PERU	Okazaki, S.	EQ-82	OR	Takeda, H.	T-47	CA	Yaki	V-069	PERU
Fujii, S.	Q-40	WA	Inaba, H.	D-39	CA	Kobayashi, Masaichi	V-153	HI	Muraoka	T-48	CA	Ok	V-146	CA	Takeda, S.	V-143	PERU	Yama	Q-41	HI
Fujikado	EQ-83	CA	Inagaki	EQ-77	PERU	Kodama, Seisuiji	D-01	CA	Murata	Q-60	PERU	Okinaga	D-47	PERU	Takei	T-15	HI	Yamagishi	D-60	CA
Fujike	T-02	BOLIVIA	Inaki	V-134	CA	Kodama, Sempei	V-134	CA	Murono	D-04	PERU	Okita	Q-56	CA	Takemoto	Q-62	PERU	Yamaguchi	Q-45	CA
Fujisawa	T-45	HI	Inayoshi	Q-61	PERU	Koga	D-07	CA	Muroy	EQ-88	PERU	Okura	V-135	BOLIVIA	Takesue	T-51	CA	Yamakawa	Q-47	HI
Fukuba, E.	Q-56	CA	Inokuchi	EQ-92	PERU	Kohatsu	T-10	PERU	Muta, K.	T-45	PERU	Oku, K.	V-138	CA	Taketomo	T-49	HI	Yamamoto, E.	D-36	CA
Fukuda, T.	D-59	HI	Inouye, H.	D-40	CA	Koike	T-34	CA	Muta, M.	T-46	PERU	Oku, T.	T-35	HI	Takeuchi, B.	V-094	CA	Yamamoto, H.	V-056	PERU
Fukuda, Yoshiaki	D-11	CA	Inouye, S.	T-58	CA	Koizumi	V-092	PERU	Mutobe	D-27	HI	Okushiba	T-51	CA	Takeuchi, J.	D-24	CA	Yamamoto, Kinsaku	Q-64	PERU
Fukunaga	D-08	CA	Ishida, H.	V-007	PERU	Kojima, K.	T-37	CA	Nada	D-45	HI	Omae	V-117	CA	Tamaki	T-01	CA	Yamamoto, Koichi	V-128	CA
Fukushima, G.	D-19	CA	Ishida, K.	V-008	PERU	Kojima, T.	T-62	HI	Naganuma	EQ-90	PERU	Onaga	EQ-74	PERU	Tamanaha	D-24	CA	Yamamoto, M.	D-50	CA
Fukushima, H.	T-31	CA	Ishida, N.	D-61	CA	Koketsu	Q-57	CA	Nagao	V-147	PERU	Osaka	V-147	CA	Tamekuni	T-01	HI	Yamamoto, O.	D-14	CA
Funo	EQ-93	WA	Ishii	Q-38	PERU	Kono	Q-51	CA	Nagashima	V-138	CA	Oshima, M.	D-15	CA	Tanabe, I.	V-062	PERU	Yamamoto, Y.	EQ-72	PERU
Furumoto	EQ-93	CA	Ishikawa	Q-39	CA	Koyama	Q-40	PERU	Naito	V-053	PERU	Oshiima, T.	Q-03	CA	Tanabe, S.	EQ-75	PERU	Yamane, Saburo	D-41	CA
Furusawa	D-57	CA	Ishiyama	Q-51	CA	Kubo	D-25	CA	Nakachi	Q-46	PERU	Oshiro, C.	T-03	PERU	Tanaka	T-26	PERU	Yamane, Selichi	T-31	HI
Furuta	T-40	CA	Ishizaki	EQ-82	CA	Kubota	EQ-82	CA	Nakagawa	V-029	PERU	Oshiro, E.	V-068	PERU	Tanbara	T-46	HI	Yamasaki, J.	Q-69	PERU
Furuya	T-55	Unknown	Ishizu	V-076	PERU	Kubow, H.	T-32	CA	Nakahara, J.	T-04	CA	Oshita	EQ-92	PERU	Tani	D-53	OR	Yamasaki, Tadashi	Q-24	PERU
Gima	T-18	HI	Ishizuka	T-31	CA	Kubow, Y.	Q-62	CA	Nakahara, S.	V-061	PERU	Osuga	T-37	CA	Taniguchi, I.	V-126	CA	Yamasaki, Toshio	V-035	PERU
Goda	T-41	CA	Isobe	EQ-83	PERU	Nakahara	D-14	PERU	Otani	D-14	CA	Otani	EQ-86	PERU	Taniguchi, Masakiyo	T-37	CA	Yamasaki, Toshio	V-103	Unknown
Goro	T-08	PERU	Isono, Tad.	D-46	PERU	Kudo, R.	EQ-85	PERU	Nakajima, Sadajiro	V-121	WA	Ouchi	V-100	PERU	Taniguchi, Minake	Q-42	CA	Yamashiro	V-012	PERU
Gosho	T-42	WA	Isono, Tam.	Q-63	PERU	Kudo, S.	V-131	PERU	Nakajima, Shizuo	D-37	CA	Oyakawa	EQ-79	PERU	Taniguchi, S.	D-38	CA	Yamashita	D-37	CA
Goto, H.	Q-56	PERU	Isuyuki	V-127	CA	Kuge	Q-40	CA	Nakakaneke, K.	V-107	PERU	Oyama, F.	D-03	PERU	Taniguchi, T.	T-44	CA	Yamazaki	Q-68	PERU
Goto, T.	Q-56	PERU	Itahara	V-133	CA	Kumamoto	Q-70	CA	Nakakaneke, Yako	V-073	PERU	Oyama, K.	T-53	PERU	Tanimoto	T-28	CA	Yasuda, M.	D-41	CA
Gushi	V-105	PERU	Itakura	T-31	CA	Kurakane	Q-52	CA	Nakakaneke, Yako	V-104	PERU	Oyama	D-23	CA	Tanino	T-12	PERU	Yasuda, S.	T-33	AZ
Gushiken, D.	D-28	PERU	Ito, Kan.	T-05	HI	Kurata	EQ-94	CA	Nakamoto	D-02	PERU	Ozaki, M.	Q-53	PERU	Tanioka	Q-47	CA	Yatomi	Q-47	PERU
Gushiken, K.	Q-65	PERU	Ito, Kun.	D-39	CA	Kurikawa	EQ-83	PERU	Nakamoto	EQ-80	CA	Ozaki, N.	T-38	PERU	Taoka	D-31	PERU	Yoga	Q-47	PERU
Gushiken, K.	V-149	PERU	Ito, R.	V-152	CA	Kusaka	T-52	CA	Nakamura, G.	Q-57	PERU	Ozaki, S.	Q-53	CA	Tawara	V-023	PERU	Yogi, J.	T-12	PERU
Haga	D-04	CA	Itokazu	T-15	PERU	Kuwahara	T-23	CA	Nakamura, H.	Q-23	PERU	Sahashi	T-02	BOLIVIA	Tawita	V-136	CA	Yogi, Seiki	D-58	PERU
Hama	T-42	AK	Iwaoka	T-60	CA	Kyumo	Q-60	PERU	Nakamura, Kajuro	V-017 & 018	PERU	Saito	V-080	PERU	Tawita	V-136	CA	Yogi, Shigeo	T-11	PERU
Hamada	V-133	HI	Iwazawa	D-06	CA	Maeda	T-16	HI	Nakamura, Katsue	V-045 & 046	PERU	Saito	D-47	HI	Tenya	EQ-87	PERU	Yonekura	D-56	CA
Hamaguchi	T-41	CA	Izumi, H.	Q-59	PERU	Maekaw	T-14	PERU	Nakamura, S.	T-55	WA	Sakai	T-47	HI	Teshima	V-028	PERU	Yoshida, I.	T-43	PERU
Hamaji	V-027	PERU	Izumi, K.	D-57	HI	Maeoka	V-011 & 012	PERU	Nakamura, T.	Q-66	CA	Sakaire	EQ-89	PERU	Tochio	T-10	PERU	Yoshida, Kakuo	Q-63	PERU
Hamamoto	Q-38	WA	Kage	V-129	PERU	Maeshiba	Q-50	CA	Nakanishi	T-49	CA	Sakamaki	T-17	CA	Toda	D-49	HI	Yoshida, Kunita	V-067	PERU
Harada	EQ-93	CA	Kageyama	T-33	CA	Makimoto	V-013	PERU	Nakano, Kenichi	Q-54	CA	Sakamoto, H.	Q-50	PERU	Todoroki	V-097	CA	Yoshida, S.	D-52	CA
Hasegawa	V-092	PERU	Kajiya	T-11	PERU	Makino	D-44	CA	Nakano, Kiichi	Q-42	PERU	Sakamoto, S.	T-32	CA	Tomoaki	Q-50	PERU	Yoshimura, K.	D-42	CA
Hashimoto, K.	T-58	CA	Kakutani	V-038	PERU	Mamiya	T-39	HI	Nakao	Q-48	PERU	Sasaki, K.	EQ-81	CA	Torie	EQ-81	CA	Yoshimura, S.	T-61	CA
Hashimoto, M.	Q-68	PERU	Kamatani	T-60	CA	Maoki, U.	D-34	PERU	Nakashima	D-23	PERU	Sasaki, T.	Q-59	PERU	Torisawa, S.	EQ-81	CA	Yoshinaga	V-010	PERU
Hatanaka	Q-57	CA	Kambe	Q-38	WA	Maoki, Z.	Q-65	PERU	Nakasone	Q-62	PERU	Sato, D.	Q-59	PERU	Toriu	Q-59	PERU	Yoshioka	EQ-72	PERU
Hatta	T-22	PERU	Kamimura	V-153	CA	Marui	D-18	CA	Nakata	D-25	CA	Sato, Kinzo	Q-61	PERU	Toyama	V-043	PERU	Yoshizawa	T-62	CA
Hayakawa	D-28	CA	Kamizato	Q-40	PERU	Masachika	EQ-75	PERU	Nakayama	EQ-88	PERU	Sato, Kumakichi	EQ-86	PERU	Tsubota	Q-49	CA	Yuki	Q-39	CA
Hayama	V-065	PERU	Kanagaki	Q-40	CA	Masaki	EQ-76	PERU	Nishi, B.	Q-45	CA	Sato, M.	EQ-86	PERU	Tsuchiya	V-099	PERU	Yutani	Q-45	CA
Hayashida	Q-63	PERU	Kanashiro	Q-65	PERU	Masuda	Q-44	CA	Nishi, S.	V-145	CA	Sato, T.	D-07	CA	Tsuge	T-54	HI	Zuiko	EQ-78	PERU
Hayashit	Q-64	PERU	Kanashiro	V-037	PERU	Matoba	D-55	CA	Nishii	D-30	CA	Sawamura	T-41	CA	Tsuida	EQ-95	CA			
Hibino	V-131	CA	Kaneko, H.	Q-49	CA	Matsubayashi, M.	Q-70	PERU	Nishijima	Q-71	CA	Sawataki	T-33	CA						
Hideshima	Q-53	WA	Kaneko, Kakuaki	D-29	PERU															

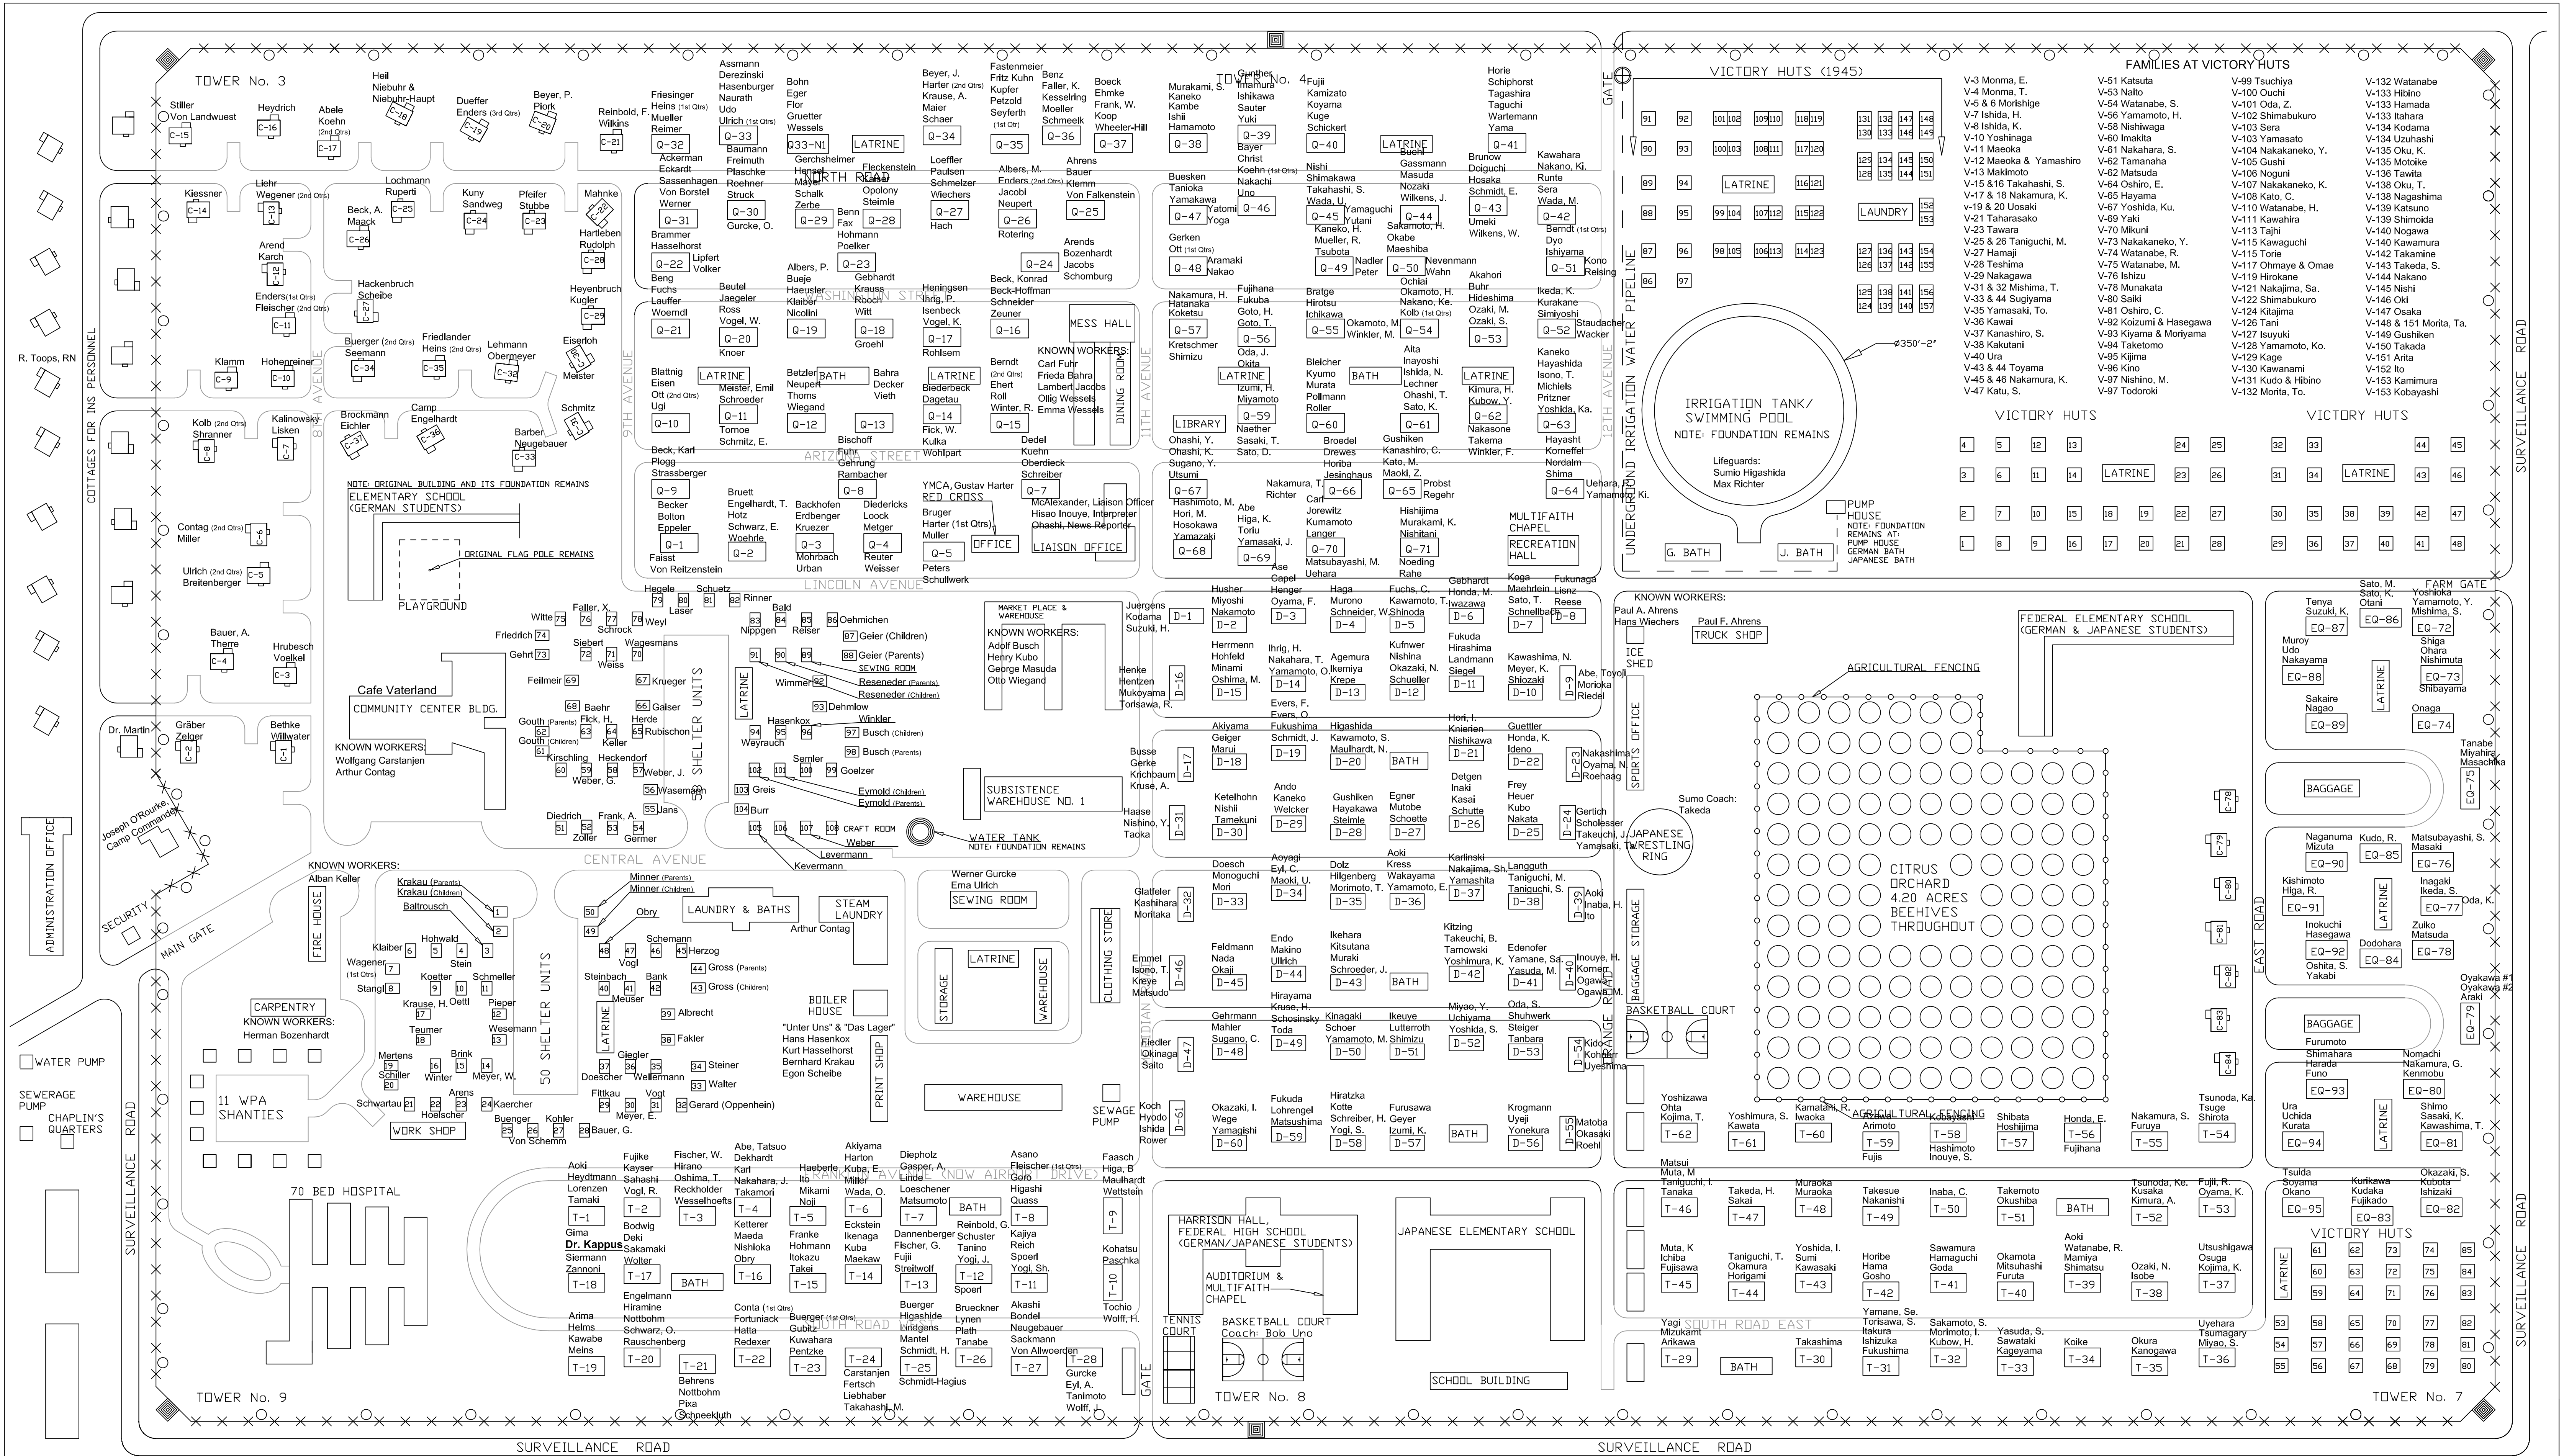


March 23, 1822, Stephen F. Austin described this region of Texas as: "It is generally nothing but sand, entirely void of timber, covered with scrubby thorn bushes and prickly pears." (*The Train of Crystal City* by Jan Jarboe Russell, 2015)

Thirty-five German-American families arrived on December 12, 1942, families from various Latin America countries entered on February 12, 1943, followed by Japanese-Americans families on March 17, 1943. On February 12, 1944, total of 634 German-Americans where "repatriated" from Crystal City, TX, to Jersey City, NJ, then towards Germany on board the SS Gripsholm of which 262 were children under the age of 16; twenty two children were less than one year old born in the Camp as internees.

On December 3, 1945, total of 162 Japanese-Americans where "repatriated" from Crystal City, TX, to Los Angeles, then to Hawaii; 101 German-Americans to Jersey City, NJ, then towards Germany (SS Gripsholm); 1,236 Japanese-Americans to Japan via Seattle on board SS Matsonia. Of the 1,499 German-American and Japanese-American internees "repatriated", 619 or 41 %, were American born children.

All remaining families released on June 30, 1947. Internment camp officially closed on February 27, 1948.

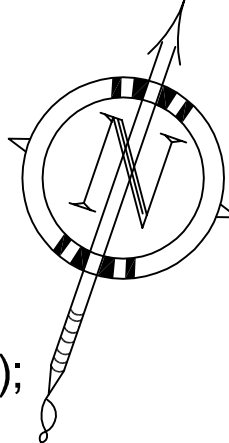

TITLE: U.S. FAMILY INTERNMENT CAMP CRYSTAL CITY, TEXAS	
SCHEDULE "D" - ASSIGNED BUNGALOWS	
INFORMATION PROVIDED HEREIN FROM VARIETY OF SOURCES, INCLUDING FORMER INTERNEES AND FAMILY MEMBERS.	
SCALE: NO SCALE	DRAWING #05 OF 17
DRAWN BY: WERNER R. ULRICH, FORMER INTERNEE	
©2011 WERNER R. ULRICH	

CAMP STAFF, HOSPITAL STAFF, SCHOOL TEACHERS, BIRTHS, DEATHS, MISCELLANEOUS

CAMP STAFF

Earl G. Harrison, Commissioner, INS
Nick Collaer, First Camp Commander
Joseph O'Rourke, Permanent Camp Commander
L.T.McCollister, Officer in Charge
Margaret Williams, Secretary
Mabel B. Ellis, Social Worker
Larry Elwood, Internal Security Officer
E.D. McAlexander, Internal Relations Officer
Henry W. Roscoe, Financial Officer
Mona Bizzell, Office Staff
Frank Castillo
George Ferris, INS Guard
Norbert "Alto" Fisk, INS Guard
Mr. Hall, Administrative
Dow Harp, INS Guard
Leopoldo G. Lopez
Mr. Love, Administrative
Mr. Miller, Administrative
Dennis Ogden, INS Guard
Andres S. Rodriguez, Maintenance
Mr. Roscoe, Administrative
Bob Rossington, INS Guard
Daniel Talamantes
Jose Lino Talamantes, Maintenance
Mr. Walls, Engineer
Mr. Wilce, Administrative

IRRIGATION TANK/SWIMMING POOL
CONSTRUCTION PROJECT (INTERNEES)

Mathias Eiserloh, Civil Engineer
Elmo Zanoní, Civil Engineer
Hans Zerbe, Surveyor

HOSPITAL STAFF

U.S. PUBLIC HEALTH SERVICES:
Dr. Symmes F. Oliver, MD
Dr. Robert Martin, MD, US Army
Dr. Friedel, DMD, US Navy
Dr. Arthur M. Boyd, Assistant Surgeon
Dr. Edward Puhaty, DMD
Mary Clark, RN
Edith Mishoe, RN
Phebe Mulferd, RN
Rovilla Toops, RN
None Castillo, Nurse

INTERNEES:
Dr. Adolph L. Kappus, MD
Dr. Ishiko Mori, MD
Dr. Motokazu Mori, MD
Dr. Hideo Inaba, DDS
Paul A. Ahrens, Dental Orderly
Hermida de Gurcke - Nurse's Aid
Kenneth Doy - Medical Assistant
Anneliese Enders - Nurse's Aid
Eberhard Fuhr
Miss. Gross - Nurse's Aid
Erika Isenbeck - Nurse's Aid
Annie Kaiser - Nurse's Aid
Sylvi Knöhr - Nurse's Aid
Alfred Krakau - operating room
Leonora Kudo - Nurse's Aid
Victoria Nagamura - Nurse's Aid
Elizabeth Petzold - Nurse's Aid
Jaqueline Reinbold - Nurse's Aid
Erna Schwarz - practical nurse
Charlotte Struck - Nurse's Aid
Hildegard Voelker - Nurse's Aid
Jose Watanabe -Nurse's Aid
Betty (?) - Nurse's Aid

ROBERT CLYDE (OLD WARHORSE) TATE, SUPERINTENDENT OF SCHOOLS, TEXAS EDUCATION AGENCY

ELEMENTARY SCHOOL (GERMAN STUDENTS)
KINDERGARTEN TO 10TH GRADE
(All teachers internees)

Mr. Oehmichen (First Teacher - 1943)
Heinz Betzler - 2nd & 3rd Grades
Hanz Buenger - 4th & 5th Grades
Karl Eppler - 4th Grade
Kurt Hasslehorst - English
Franz Howanieitz
Hannes Ihrig - German
Ingo Kalinowsky - Biology
Mr. Kärcher - Math & Physics
Elvina Keller - Kindergarten
Oskar Ketterer
Herman Kötter - 4th & 5th Grades
Mr. Kreichbaum - 1st Principle
Fitz Kuhn - Chemistry (Adult Class)
Emilie Maier - Gym
Robert Minner - Literature
Maximilian Opolony - Geography
Willi Reising - Music
Wilhelm Rudolph - 2nd Principle & Math
Josefine Ruenta
Adolph Sandwig - 2nd Grade
Eric Schneider - Drawing
Egon Scheibe - Art
Herbert Seyferth - Science
Mr. Stade - Music
George Stubbe
Anneliese Therre - Gym
Werner H. Ulrich - 1st/6th Grades
Max von Allwörden - Spanish
Dr. Wolfgang Weyrauch, PhD - Botany
Wilhelm Witt - Arithmetic

FEDERAL ELEMENTARY SCHOOL
(GERMAN & JAPANESE STUDENTS)

TEXAS EDUCATION AGENCY
First Principal: Mrs. Love
Second Principal: Mr. Parks

TEACHERS:

Mrs. Arnold - 8th Grade
Mrs. Bottles - 7th Grade
Mrs. Candler - 6th & 7th Grades
Mrs. Dickerson - 1st Grade
Miss. Dowell
Miss. Haga (internee) Piano
Mrs. Hulbert - 1st & 2nd Grades
Kathryn Goldsmith
Miss. Laning - 4th Grade
Mrs. Lewis- 7th Grade
Mrs. Lea Lunz - 8th Grade
Mr. Parks
Miss. Ready - 4th & 5th Grades
Mrs. Thompson - 7th Grade

JAPANESE ELEMENTARY SCHOOL

TEACHERS:

Yoshiaki Fukuda
Kenco Yamashita

FEDERAL HIGH SCHOOL
(GERMAN & JAPANESE STUDENTS)

HIGH SCHOOL GRADUATIONS:

CLASS OF 1945 - 36 GRADUATES

CLASS OF 1946:
Henry Horie
Barbara Minner
Sachiko Sasaki
Yukio Tsuchitani

8TH GRADE GRADUATIONS:

CLASS OF 1946:
Nancy Fukushima
Michiye Kuwahara
Wataru Matsudo
Rosemary Neupert
Timothy Sakamaki
Kay Uno

BOY SCOUTS OF AMERICA, TROOP 26

Jordon, Scoutmaster
Yoshiaki Fukuda, Assistant Scoutmaster
Sei Dyo, Eagle Scout

COACHES - SPORTS

R.C. Tate, Head Coach
Edward L. Adams, Head Coach
Omer L. Hix, Assistant Coach
Rea P. McKinney, Assistant Coach

MARRAIGE DURING INTERNMENT:

Mr. Dietrich to Ms. Keiser - 1946

MARRIAGES FOLLOWING RELEASES:

Eberhard Fuhr to Barbara Minner - 1948
Julius Fuhr to Elfriede Hoffman - 2000
Hans Gouth to Lillian Pixa - 1953
Alfred Krakau to Anneliese Busch - 1948

A SPECIAL CIRCUMSTANCE:

Hidemaro Saito Ishida - Following release of internment as a civilian POW, Hidemaro enlisted into the United States Air Force and served as a crew member on a B-29A Superfortress Bomber in Korean during the Korean War. His plane was shot down by two MIGs on January 29, 1953. Hidemaro was held as a military POW in Korea never to returned. To this day, Hidemaro is classified as Missing-in-Action.
(See www.koreanwarpowmia.net)

CHILDREN OF EUROPEAN DESCENT BORN IN INTERNMENT

Abermayer, Margaret	12/30/1944	Miller, Bernhard	12/09/1943
Arned, Rosemary	07/28/1943	Mohnke, Kurt	12/03/1945
Betzler, Katherine	04/22/1944	Neugebauer, Dily	03/05/1946
Bleicher, Margarete	01/25/1944	Nicolini, Wolfgang	10/14/1944
Breitenberger, Horst	04/16/1944	Niehuhr, Segelke	12/07/1945
Brockmann, Martha	02/25/1945	Peters, Carune	11/09/1943
Buehl, Guenther	10/21/1943	Piork, Herbert	08/16/1945
Buerger, George	10/17/1944	Piork, Gustav	06/24/1944
Burger, Sylvia	08/28/1945	Rehaga, Ursala	03/13/1943
Camp, Heinz	01/22/1945	Reinbold, Kordula	03/30/1945
Contag, Alura	03/09/1945	Rudolph, Helga	09/10/1945
DiMalio, Elda	01/12/1946	Rupertl, Jorgen	07/22/1945
Dueffer, Heinz	10/08/1945	Sandweg, Edda	03/30/1944
Eichler, Elsa	10/30/1944	Scheibe, Egon	01/03/1944
Faller, Claus	11/13/1943	Schmeelk, Evelyn	12/09/1944
Feilmeier, Ingeborg	09/21/1944	Schmitz, Christa	09/23/1944
Fleischer, Herbert	12/12/1944	Schuster, Ludwig	06/16/1945
Gelhardt, Baby	01/15/1944	Shiller, Wolfgang	03/09/1943
Goro, Mario	10/23/1945	Sieglinde, Luise	12/18/1943
Grommisch, Hildegard	08/30/1945	Steman, Heinrich	12/20/1943
Hachenbruch, Helga	02/02/1945	Steiger, Anna	10/12/1943
Hasse, Erlanda	10/29/1943	Stubbe, Waltroud	10/28/1943
Haubesch, Rosemarie	03/06/1944	Therre, Peter	12/25/1943
Heil, Guenter	10/18/1945	Tisken, Gisela	01/17/1945
Heims, Hariet	01/22/1945	Tochio, Carmen	06/10/1945
Heyenbrush, Fritz	07/26/1944	Ugi, Christa	02/02/1944
Ingeborg, Erma	09/21/1944	Ulrich, Gudrun	06/10/1946
Kalinowsky, Ilonka	01/23/1944	Urban, Armin	07/17/1944
Kiessner, Norbert	01/16/1945	Voelkel, Waldtraut	04/12/1945
Klemm, Mary	12/26/1943	Von Landwuest, Guenther	10/24/1945
Krichbaum, Erich	12/23/1943	Walter, Paul	02/25/1945
Kubow, Henry	01/17/1944	Wegener, Helga	08/14/1944
Kuny, Maria	12/20/1944	Weiss, Alois	07/18/1944
Lynen, Ruth	09/27/1944	Weyrauch, Carmela	06/09/1945
Meister, Erwin	10/06/1943	Willwater, Peter	01/13/1945

CHILDREN OF JAPANESE DESCENT BORN IN INTERNMENT

Abe, Shizuo	12/19/1944	Kage, Sumie	10/19/1945	Muta, Takako	12/12/1945
Aoki, Mitugu	08/03/1945	Kajiya, Hisako	10/25/1945	Muta, Tomio	12/20/1944
Aoyagi, Sumia	06/04/1945	Kanashiro, Masahide	09/29/1945	Mutobe,Jane	01/18/1944
Arima, Sumihide	05/31/1945	Kaneko, Miyako	03/08/1945	Nagao, Yasuharu	04/22/1944
Asano, Hiromi	07/22/1944	Kaneko, Tomoyasu	02/11/1945	Nakamatsu, Seiji	11/03/1945
Ashiro, Rieko	06/12/1945	Kashihara, Eryu	08/21/1945	Nakamoto, Reiko	06/06/1944
Endo, Mitsuko	09/04/1944	Kashihara, Mishio	02/10/1944	Nakamura, Chiyoko	04/16/1945
Fujihana, Kiyhiko	10/02/1944	Kato, Ricardo	12/01/1945	Nakamura, Masako	11/08/1945
Fujii, Baby Boy	02/13/1945	Katsuda, Makiko	12/21/1944	Nakamura, Teruo	05/10/1945
Fujii, Rayko	01/13/1945	Kishimoto, Mieko	03/06/1945	Nakao, Reiko	12/28/1944
Fujjike, Hisao	01/05/1946	Kitsutani, Hitomichi	08/10/1944	Nakashima, Yuji	04/21/1944
Fujikado, Emiko	11/30/1945	Kiuma, Tsuyaye	06/13/1944	Nakayama, Seiko	06/01/1945
Fukunaga, Atsuko	04/03/1945	Kohatsu, Kaneko	01/16/1946	Nakochi, Akira	02/06/1945
Gushi, Mary		Koizumi, Haruko	10/03/1944	Nakochi, Hirofumi	02/06/1945
Hamaji, Mituaki	06/21/1945	Kojima, Kay	12/24/1944	Niji, Nellie	02/18/1946
Hashimoto, Grace	01/30/1946	Kubota, Motoyashi	09/09/1945	Nishioka, Teruo	09/06/1945
Hatta, Tsuneko	07/01/1945	Kubow, Henry	01/17/1944	Noji, Hideo	12/06/1945
Hayakawa, Yukinori	04/23/1945	Kusaka, Keito	06/11/1944	Oda, Satsuki	05/13/1945
Hayashi, Harumichi	08/07/1945	Maekawa, Tetsuro	04/12/1945	Oda, Tsuneo	01/24/1945
Higa, Haruyo	11/08/1944	Maeshiba, Emi	02/24/1945	Ohara, Akira	11/28/1945
Hiramine, Tomoko	08/06/1945	Maikmoto, Yoneko	03/12/1945	Ohuchi, Kiyoji	08/13/1945
Honda, Fumiko	05/22/1946	Maoki, Teruhiko	07/23/1945	Okinaga, Kiyoshi	08/01/1944
Honda, Tsutomu	06/11/1944	Masumoto, Paul		Okita, Yoshikumi	02/03/1945
Horiba, Akira	01/10/1946	Matsubayashi,Shigeko	10/15/1944	Oku, Tetsuya	01/18/1946
Horiba, Tadashi	10/16/1944	Matsubayashi,Tetsuo	11/29/1944	Okura, Taeko	08/17/1944
Ikeda, Isamu	12/13/1944	Matsuda, Hidikazu	09/15/1945	Oshimo, Katsuaki	10/26/1944
Ikeda, Nobuo	05/15/1944	Matsudo, Tokuko	02/19/1946	Oshita, Tatsuki	03/13/1945
Imamura, Eiji	02/21/1944	Matsuura, Kuniko	09/24/1944	Oyakawa, Tomi	01/05/1945
Ishida, Hideko	04/27/1945	Minemi, Yoshiko	03/03/1945	Oyama, Kiyoshi	01/29/1945
Ishida, Kazumaro	01/08/1946	Miyahira, Takashi	11/02/1945	Oyama, Syunji	04/28/1945
Ishida, Kibimaro	11/10/1946	Morioka, Sayoko	10/13/1944	Oyama, Yoshio	05/07/1944
Isona, Katsumi	05/26/1945	Moritaka, Shigemi	12/16/1944	Ozaki, Hironu	12/20/1945
Isono, Mitsuko	04/15/1945	Mukoyama, Shigeru	05/17/1944	Ozaki, Masako	10/21/1944
Ito, Kunishige	11/27/1944	Muraki, Shiguenori	10/05/1945	Saiki, Soico	05/28/1945
Itokazu, Harue	04/21/1945	Muraoka, Takenore	09/19/1944	Sakamoto, Yoshiho	12/24/1945
Izumi, Katsuhiko	02/17/1945	Murono, Seiki	06/06/1944	Sasaki, Ayako	07/01/1944
Izumi, Katsuyo	08/18/1944	Muta, Kunio	08/05/1944	Sato, Kunio	06/30/1945

CHILDREN AND ADULTS DECEASED WHILE INTERNED

Doi, Yasuyuki	02/01/1946	-	02/01/1946	-	Premature Birth
Fujihana, Kiyohiko	10/02/1944	-	10/02/1944	-	Premature Birth
Fukuda, Yoshiro	10/12/1935	-	05/01/1946	-	Kidney Failure
Hamaji, Mitsuaiki	06/21/1945	-	07/10/1945	-	Diarrhea (undetermined)
Hartleben, Otto	05/22/1877	-	10/23/1945	-	Heart Disease
Hasegawa, Haku	07/07/1894	-	09/13/1944	-	Heart Disease
Heydtmann, Adolph	10/11/1884	-	04/21/1946	-	Heart Disease
Honda, Fumiko	05/22/1946	-	06/25/1947	-	Pneumonia
Ikeuye, Tatsu	05/08/1899	-	07/29/1944	-	Heart Disease
Kanagaki, Tatsuo	03/20/1894	-	01/11/1946	-	Gastric Ulcer
Kudo, Shigemi	02/18/1903	-	12/03/1947	-	Tuberculosis
Kuroiawa, Tsuneo	09/17/1901	-	08/04/1946	-	Pulmonary Embolism
Lutteroth, Ascan	05/21/1943	-	05/21/1943	-	Premature Birth
Nakamura, Yone	08/10/1896	-	07/18/1944	-	Heart Disease
Oyakawa, Aiko	12/13/1933	-	08/15/1944	-	Drowning
Reinbold, Edgar	01/06/1941	-	05/11/1944	-	Truck Accident
Sato, Toranosuke	12/26/1875	-	11/15/1944	-	Cancer
Schuster, Ludwig	06/15/1945	-	06/15/1945	-	Premature Birth
Schuster, Teofelina	01/08/1919	-	03/18/1946	-	Brain Tumor
Shimizu, Tamao	10/22/1911	-	05/30/1945	-	Heart Disease
Susuki, Eiichi	08/18/1897	-	08/22/1944	-	Tuberculosis
Takeuchi, Kiwa	11/04/1894	-	10/21/1945	-	Heart Disease
Tanabe, Sachiko	10/20/1933	-	08/15/1944	-	Drowning
Tanaka, Yasuo	12/21/1910	-	06/13/1946	-	Tuberculosis
Tomoaki, Jr., Itagaki	02/19/1947	-	02/20/1947	-	Premature Birth
Ugi, Oskar	11/11/1903	-	11/29/1943	-	Stroke
Watanabe, Isamu	09/25/1943	-	07/11/1944	-	Measles
Weyrauch, Carmen	06/09/1945	-	06/09/1945	-	Premature Birth
Yoshida, Kakuo	11/27/1911	-	12/22/1945	-	Tuberculosis

TITLE: U.S. FAMILY INTERNMENT CAMP
CRYSTAL CITY, TEXAS

SCHEDULE "E" - PEOPLE & EVENTS

INFORMATION PROVIDED HEREIN FROM VARIETY OF SOURCES, INCLUDING FORMER INTERNEES, FORMER CAMP OFFICIALS, FAMILY MEMBERS, AND NATIONAL ARCHIVES AT COLLEGE PARK, MD.

NAMES OF CHILDREN BORN IN INTERNMENT. TOTAL 69 OF EUROPEAN DESCENT AND 148 OF JAPANESE DESCENT. PROVIDED BY ANITA SCHMEELK O'BRIEN VIA KERAN EBEL AND HEIDI GURCKE DONALD.

NAMES OF 29 DECEASED INTERNS AS PROVIDED BY CARMEN SANCHEZ DIAZ AND JOSE F. CAZARES OF CRYSTAL CITY, TEXAS.


LIMITED INFORMATION ON SCHOOLS, TEACHERS & STUDENTS.

DRAWING #06 OF 17



DRAWN BY: WERNER R. ULRICH, FORMER INTERNEE

CREATED: 04-21-2015

©2015 WERNER R. ULRICH


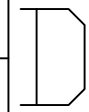


ELEVATION DETAILS OF CABINETS, DOORS & WINDOWS

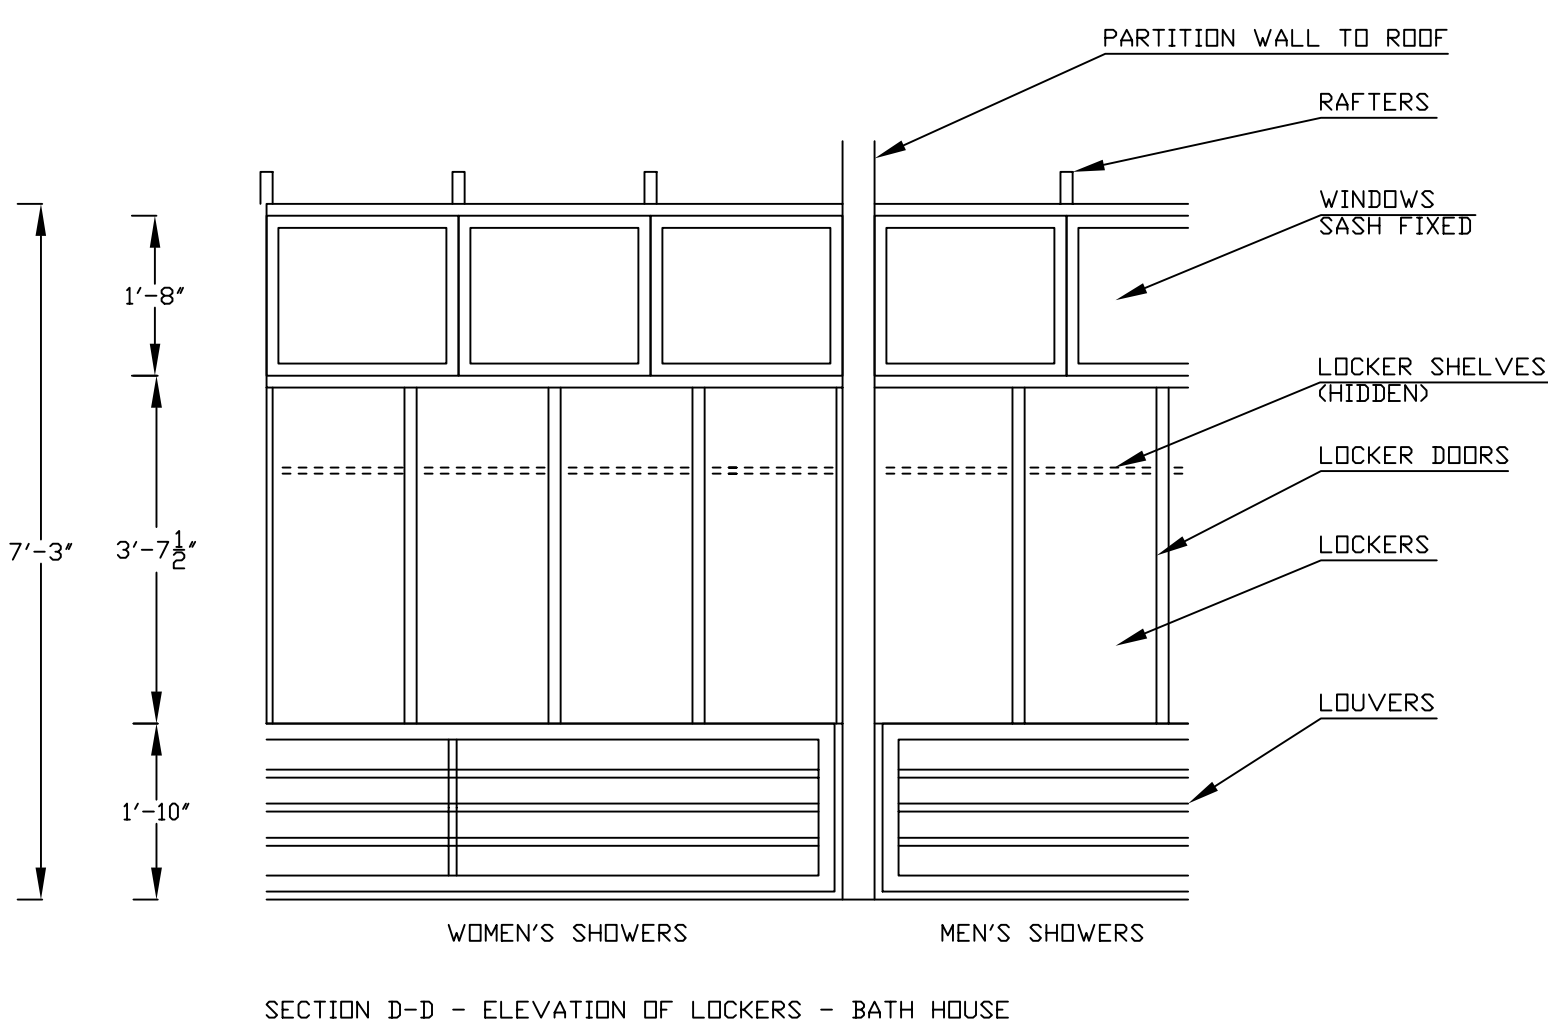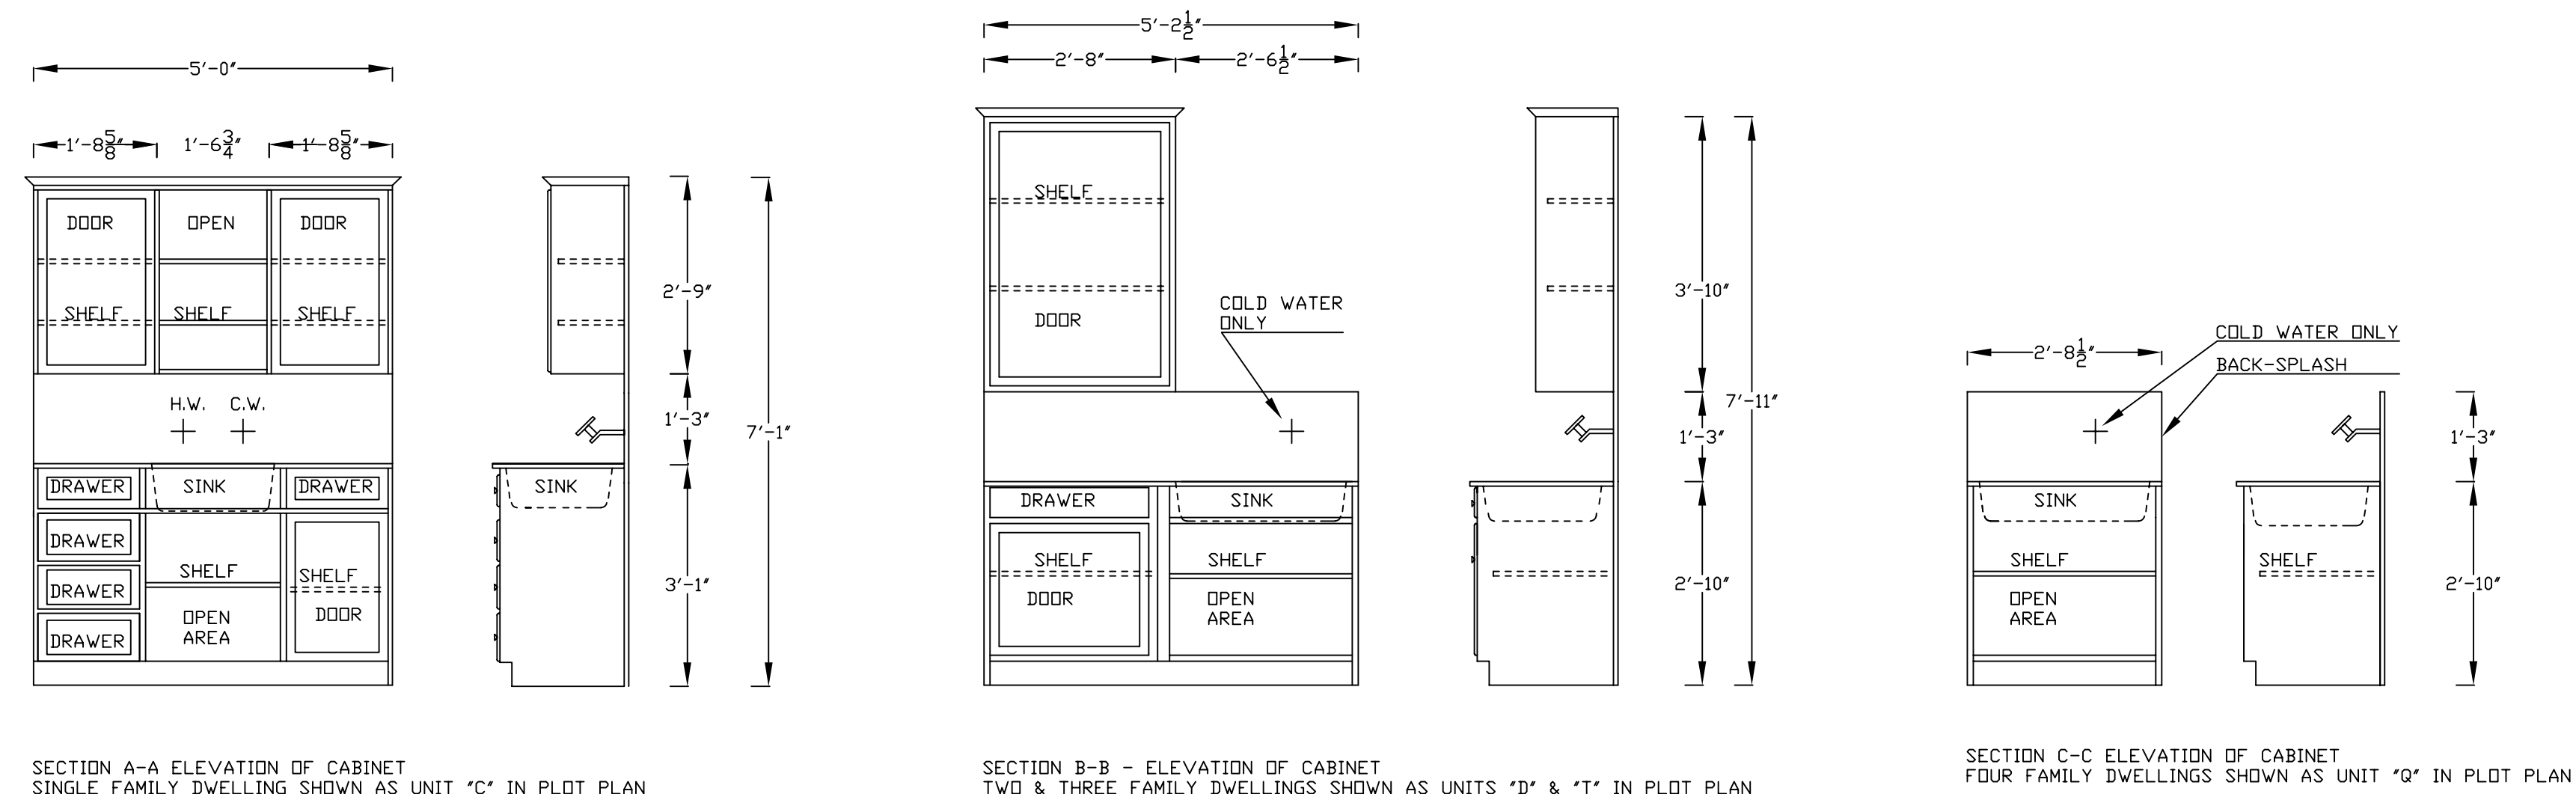



CABINET SCHEDULE

BATH HOUSE SCHEDULE

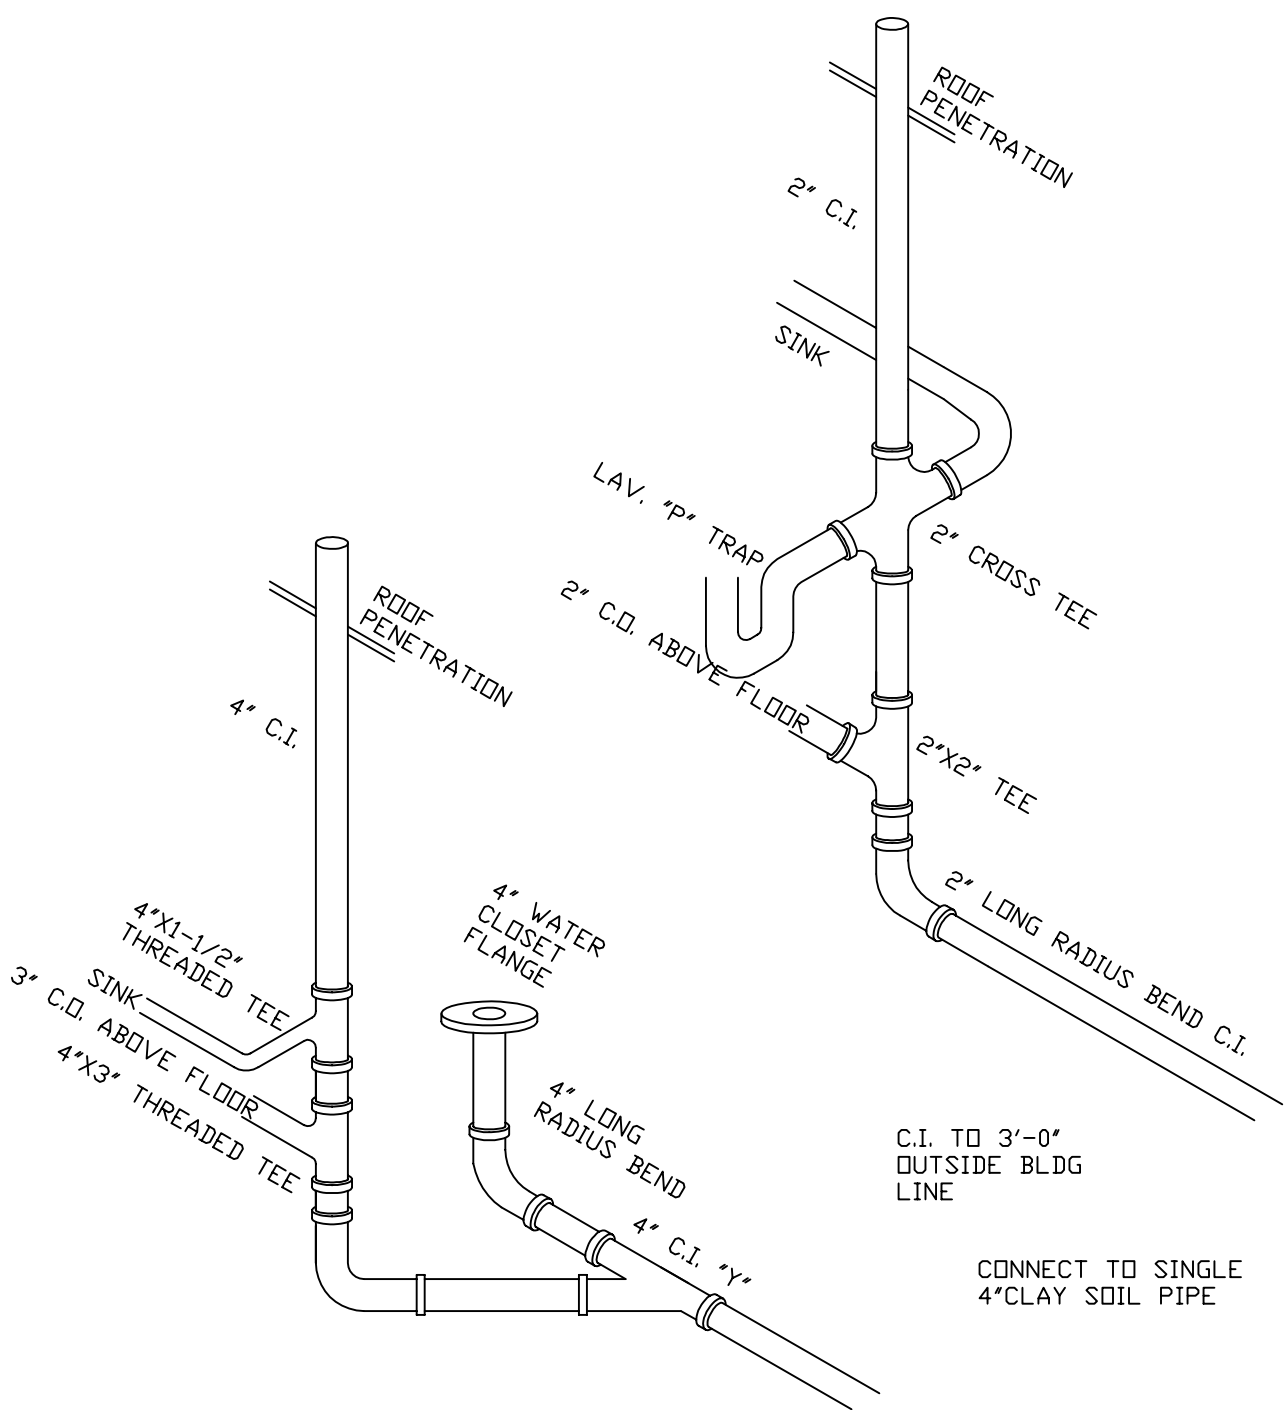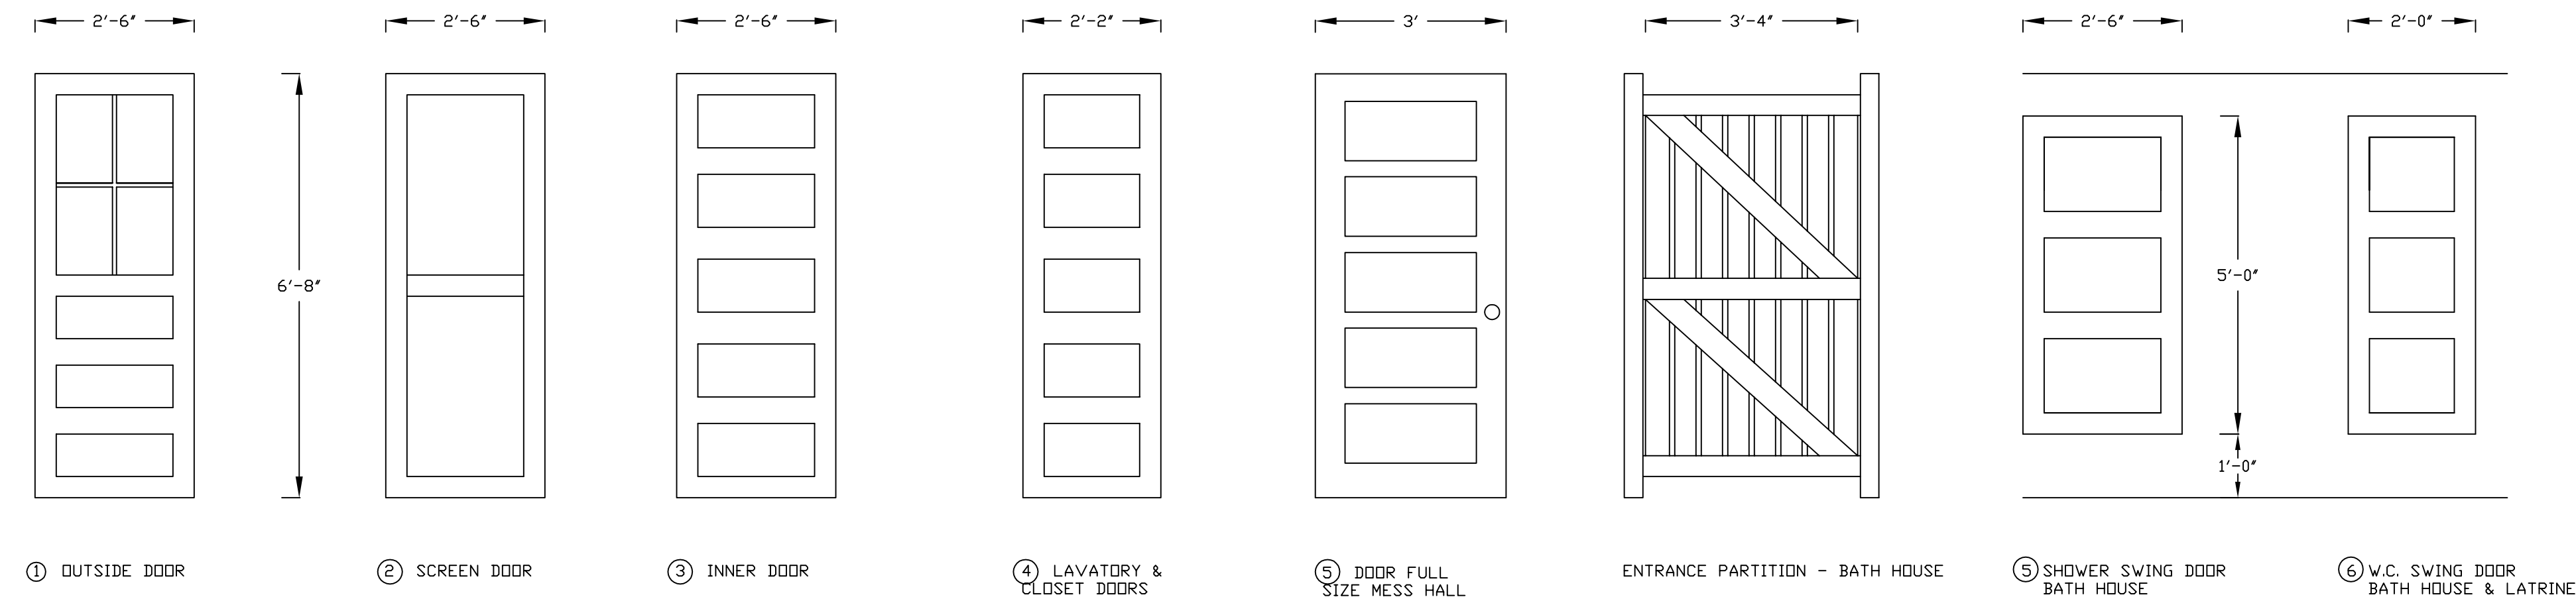


DOOR SCHEDULE

PLUMBING RUFFING IN DIAGRAM NOT TO SCALE

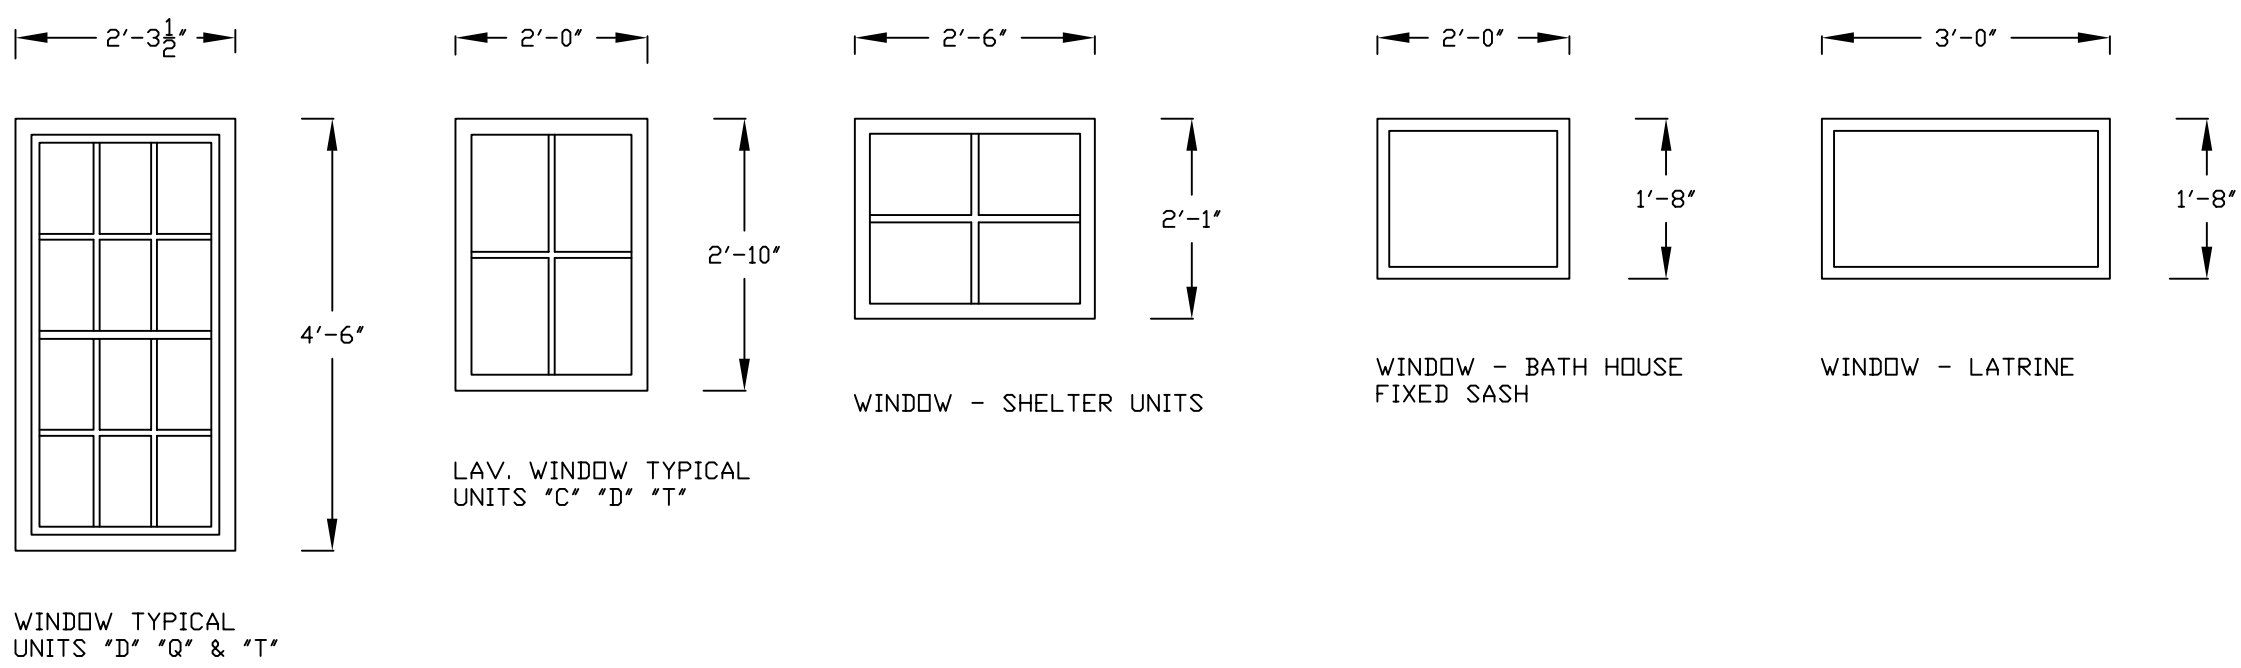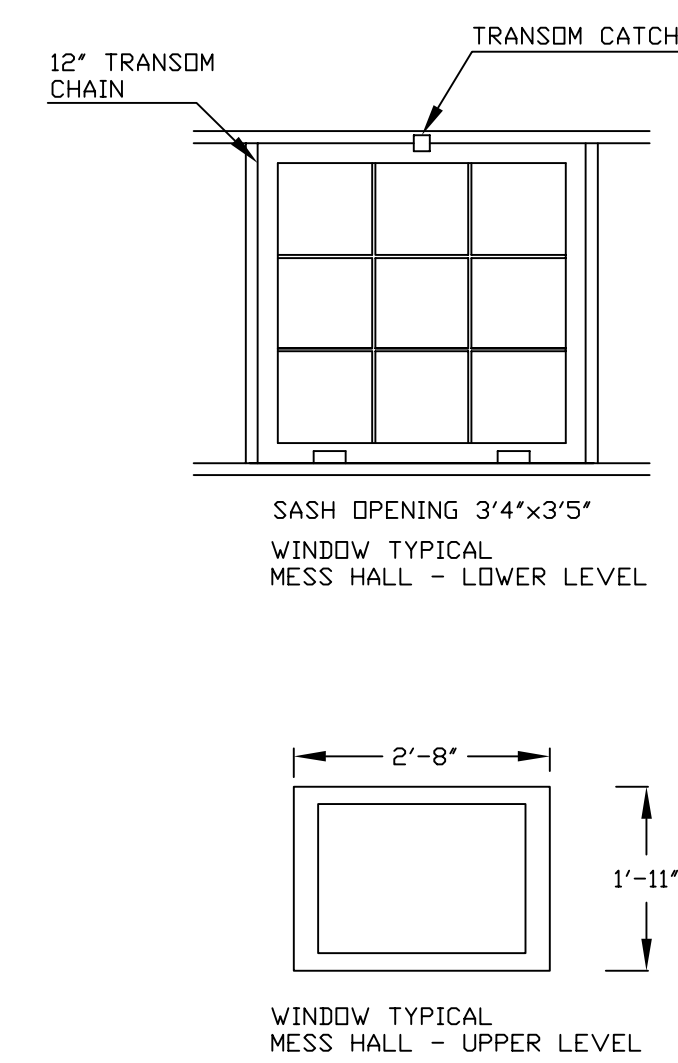

WINDOW SCHEDULE

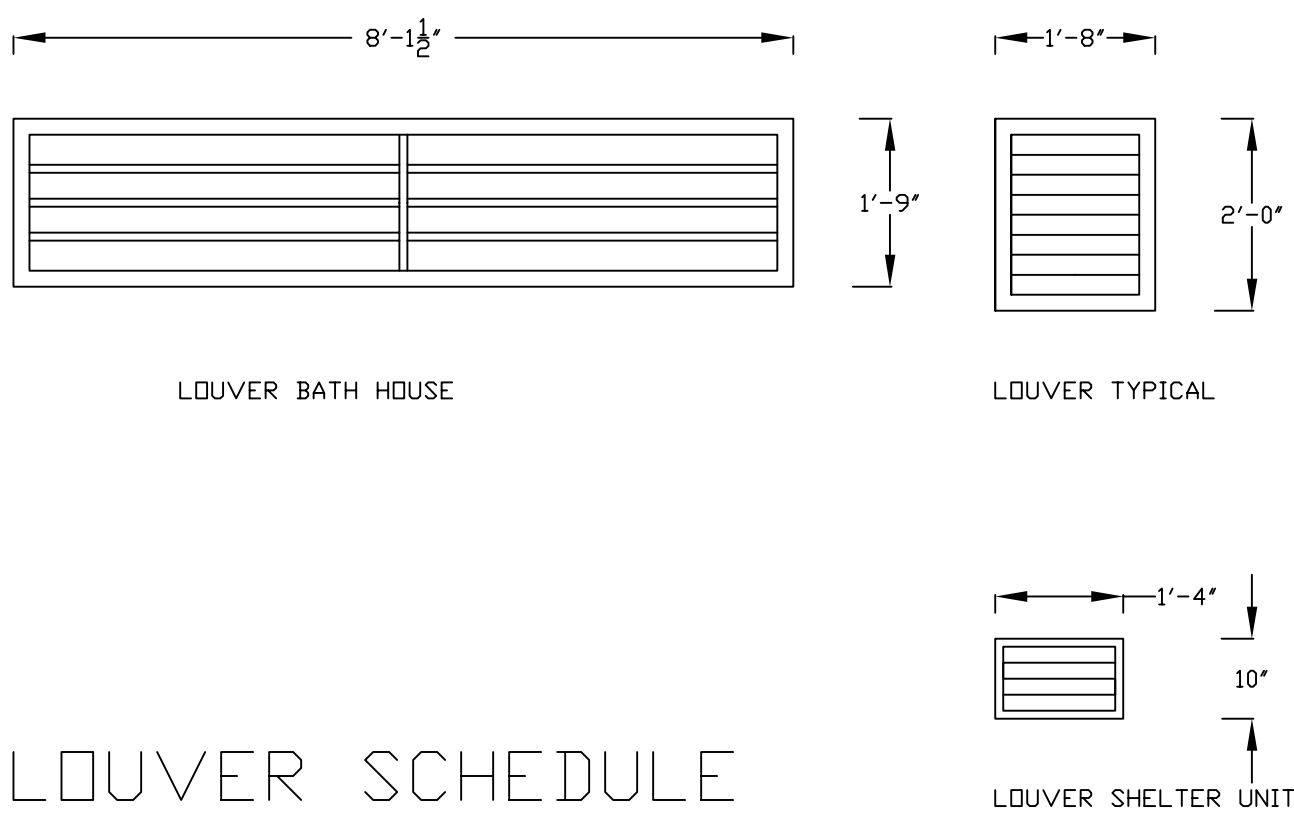


LOUVER SCHEDULE


BUILDINGS	
NAME	COUNT
SHELTER UNITS	108
VICTORY HUTS	157
DWELLING UNIT "C"	68
DWELLING UNIT "D"	61
DWELLING UNIT "T"	54
DWELLING UNIT "Q"	95
WPA SHANTY	11
BATH HOUSE	5
GERMAN BATH HOUSE (POOL)	1
JAPANESE BATH HOUSE (POOL)	1
LATRINE	9
KITCHEN/BAKERY/MESS HALL	1
LAUNDRY	2
ADMINISTRATION	1
COMMUNITY	1
SCHOOL	4
HOSPITAL (70 BED)	1
SHOE SHOP	1
GROCERY, BUTCHER, MARKET PLACE	1
CLOTHING STORE	1
CANTEEN	2
BARBER SHOP	1
SEWING SHOP	1
SHEETMETAL SHOP	1
CARPENTRY SHOP	1
TRUCK SHOP	1
ICE SHED	1
SPORTS OFFICE	1
RECREATION HALL	1
BOILER HOUSE	1
PRINT SHOP	1
FIRE HOUSE	1
LIAISON OFFICE	1
MAINTENANCE	3
WAREHOUSE	15
SLAUGHTER HOUSE (FARM LAND)	1
GATE HOUSE	1
GUARD TOWERS	6

TITLE: U.S. FAMILY INTERNMENT CAMP CRYSTAL CITY, TEXAS	
REV:	SCHEDULE "F" - ELEVATION DETAILS
12-10-2010 02-22-2011	U.S. DEPARTMENT OF JUSTICE IMMIGRATION & NATURALIZATION SERVICE PHILADELPHIA, PA (31 AUGUST 1944)
PROVIDED BY: JOANNA WARTMANN-HOWELL, FORMER INTERNEE, & AVERY HOWELL. NARA SOUTHWEST COLLECTION, FORT WORTH, TEXAS.	
ELEVATION DETAILS	DRAWING #07 OF 17
DRAWN BY: WERNER R. ULRICH, FORMER INTERNEE	
SCALE: 1/2"=1'	DRAWN: 10-26-2010 ©2011 WERNER R. ULRICH


ROOFING DETAILS

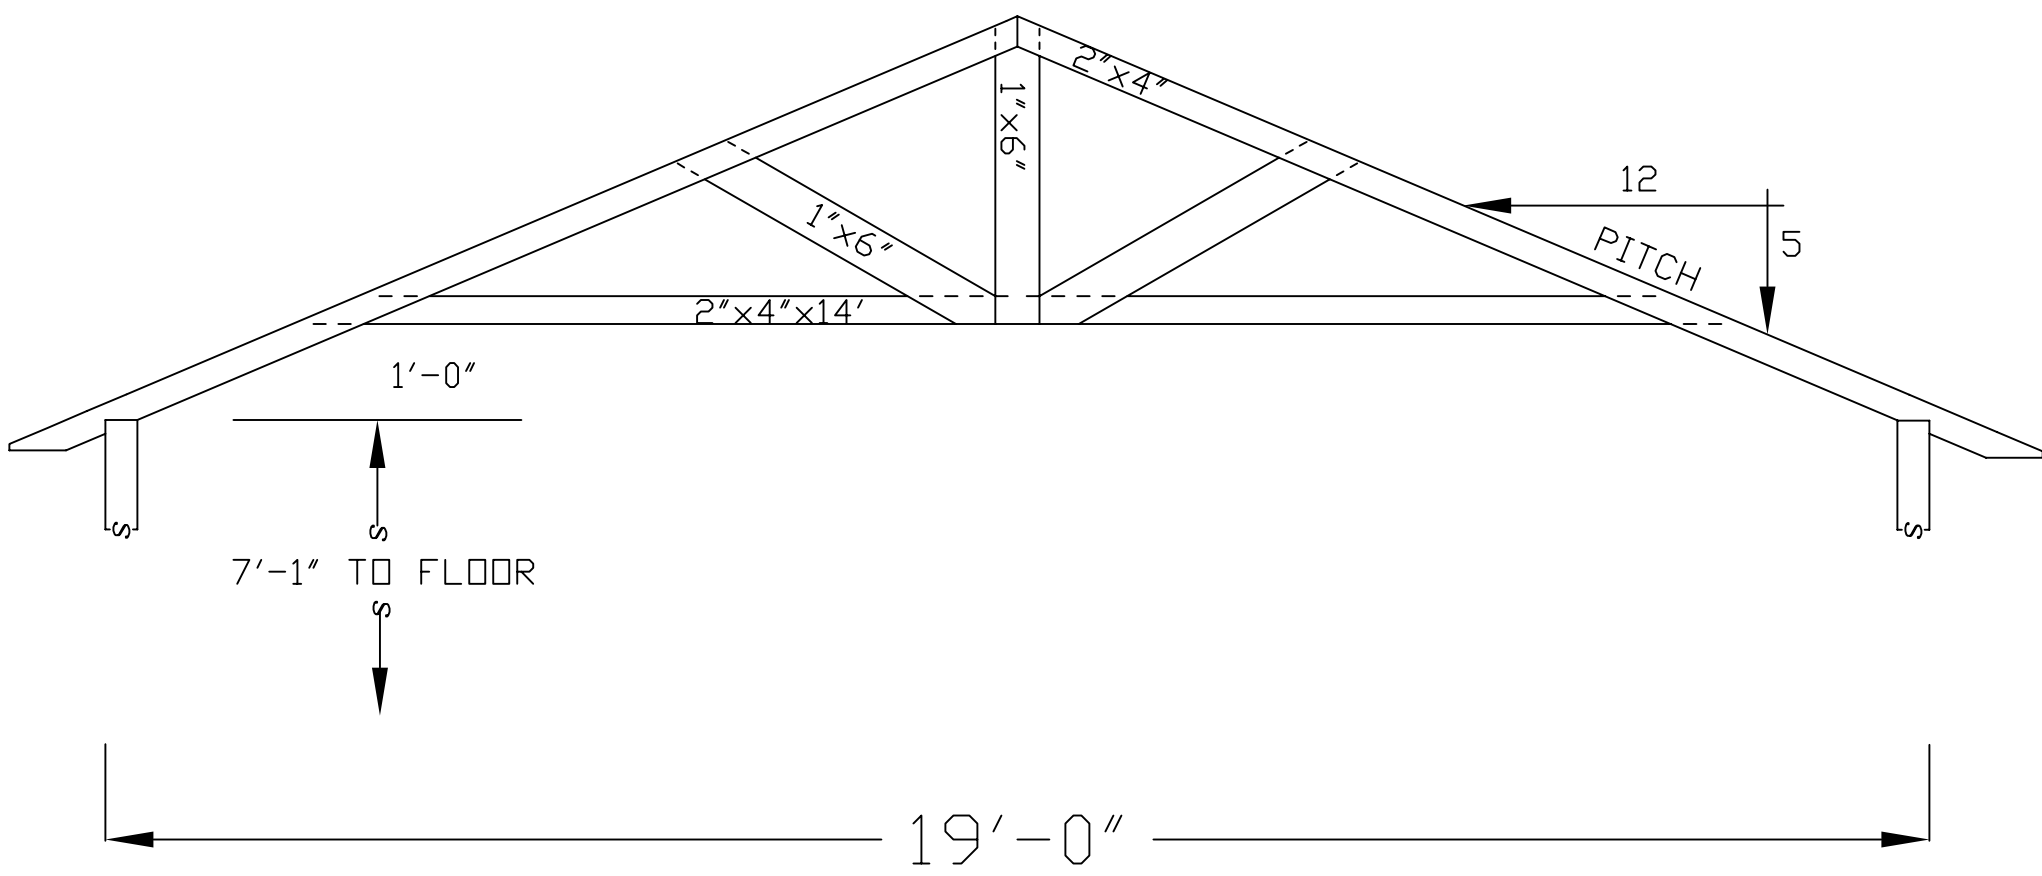


ROOF TRUSS DETAIL COTTAGE "C"

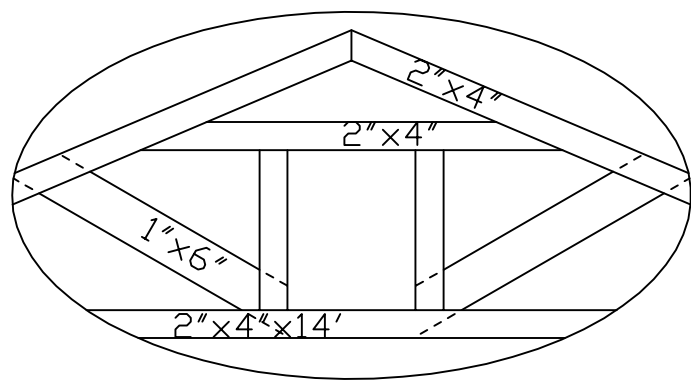


LOUVER VENT FRAMING
OUTSIDE WALLS
1'-8" HIGH 1'-4" WIDE

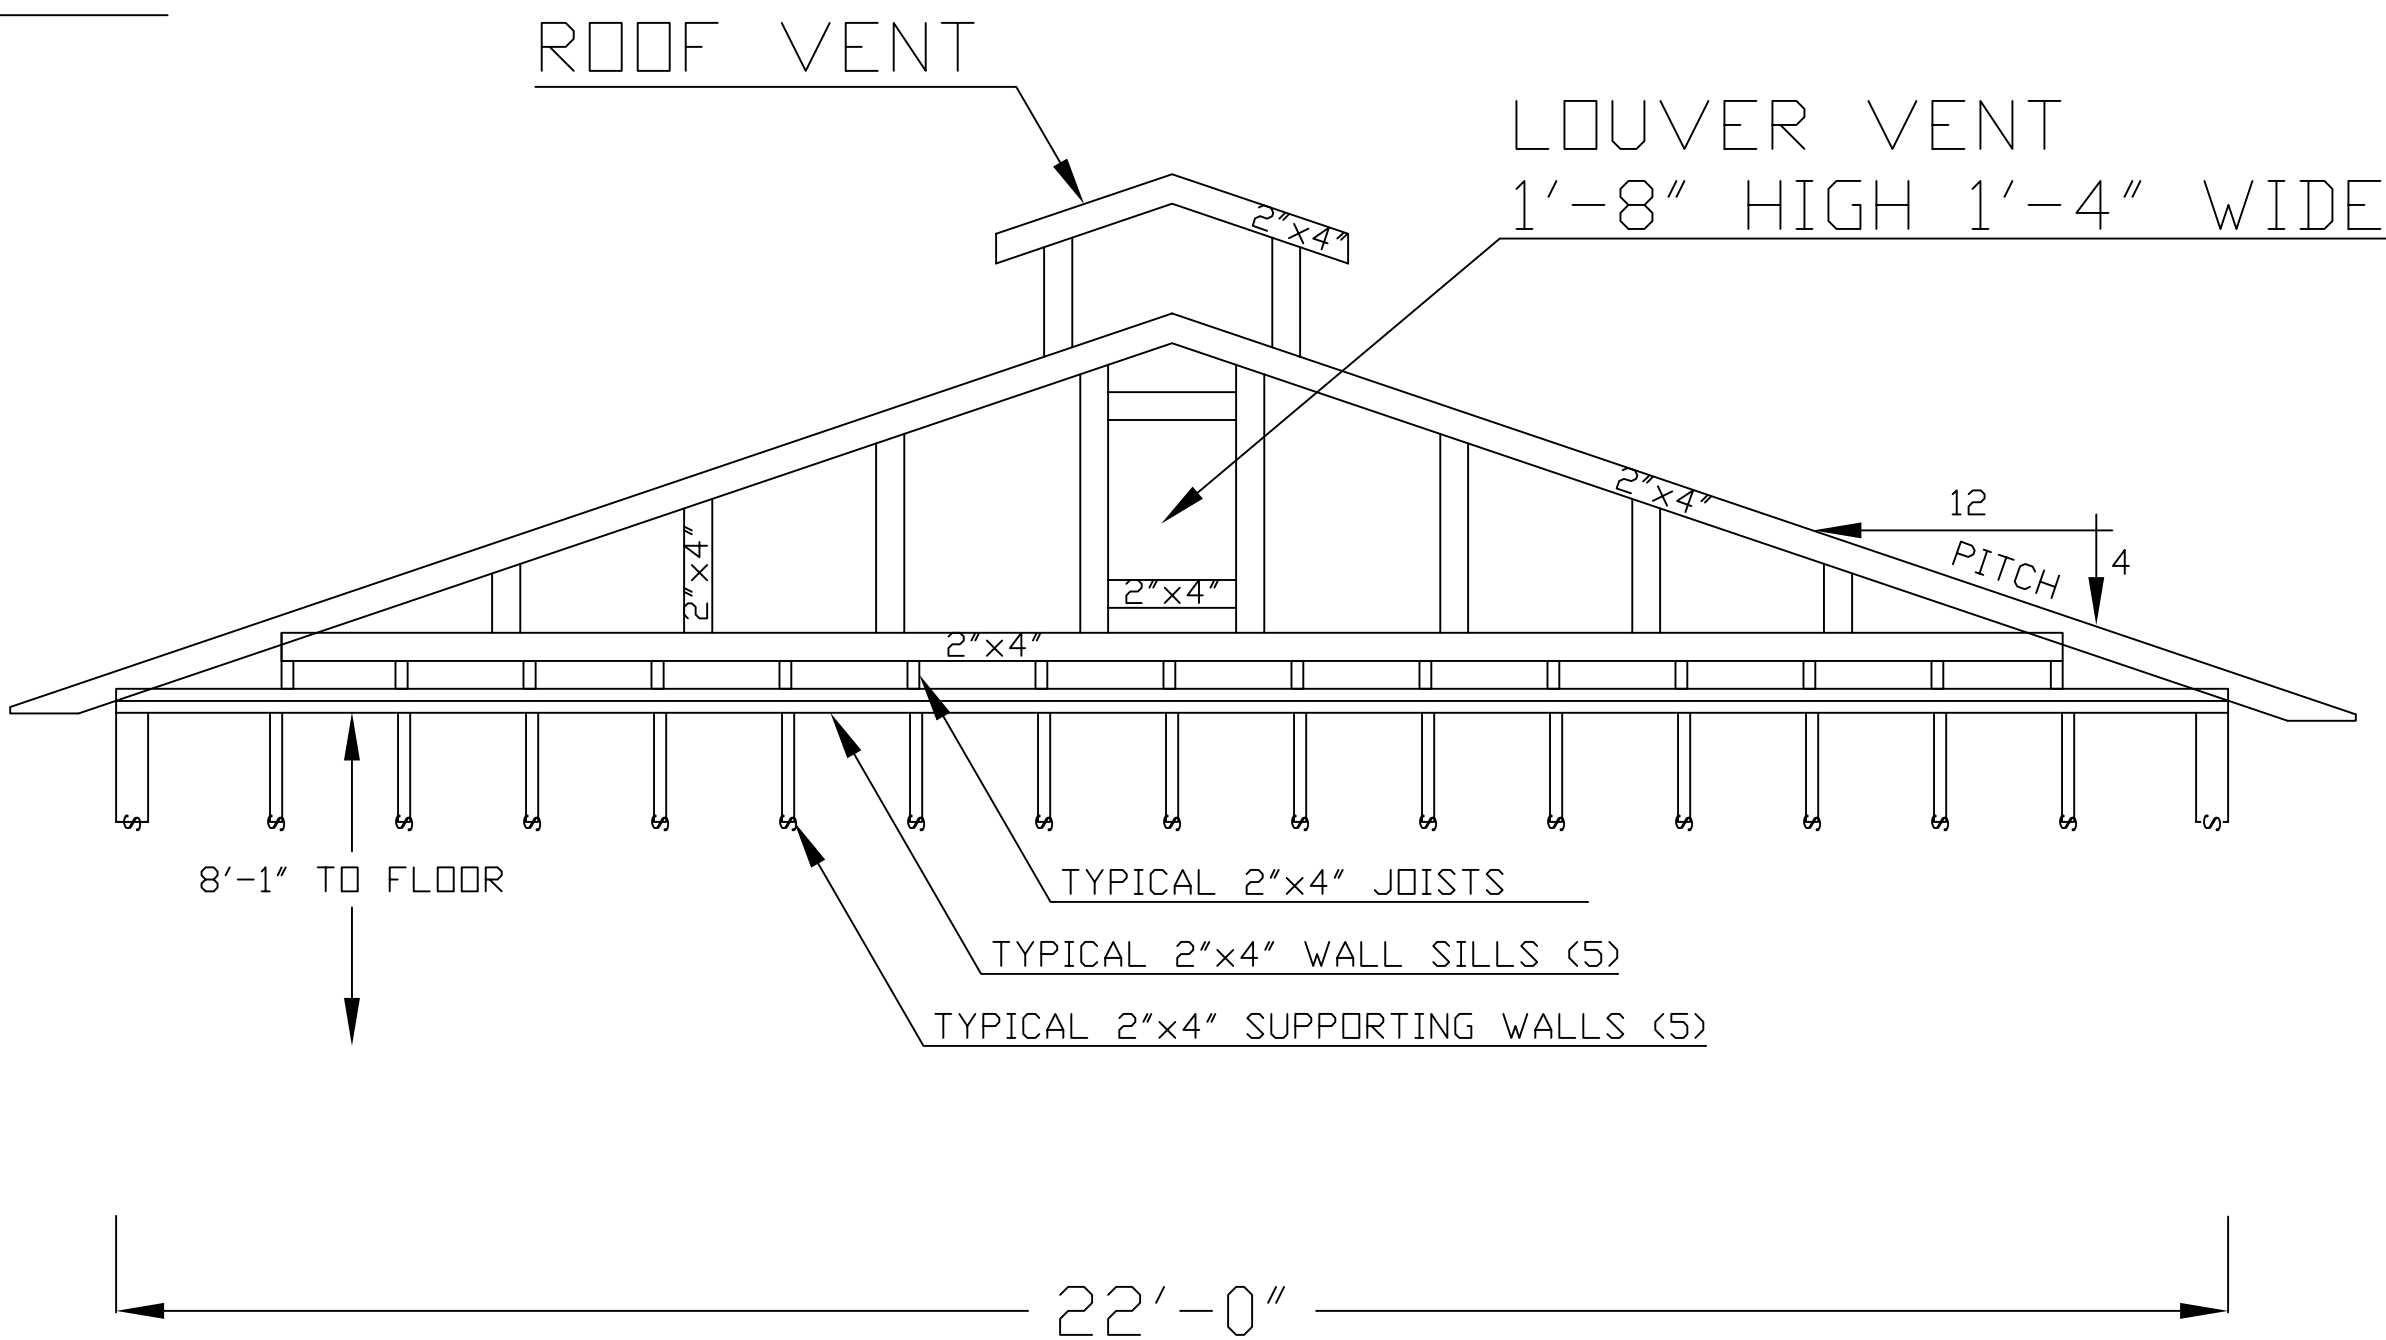


ROOF GABLE DETAIL DWELLING UNIT "Q"

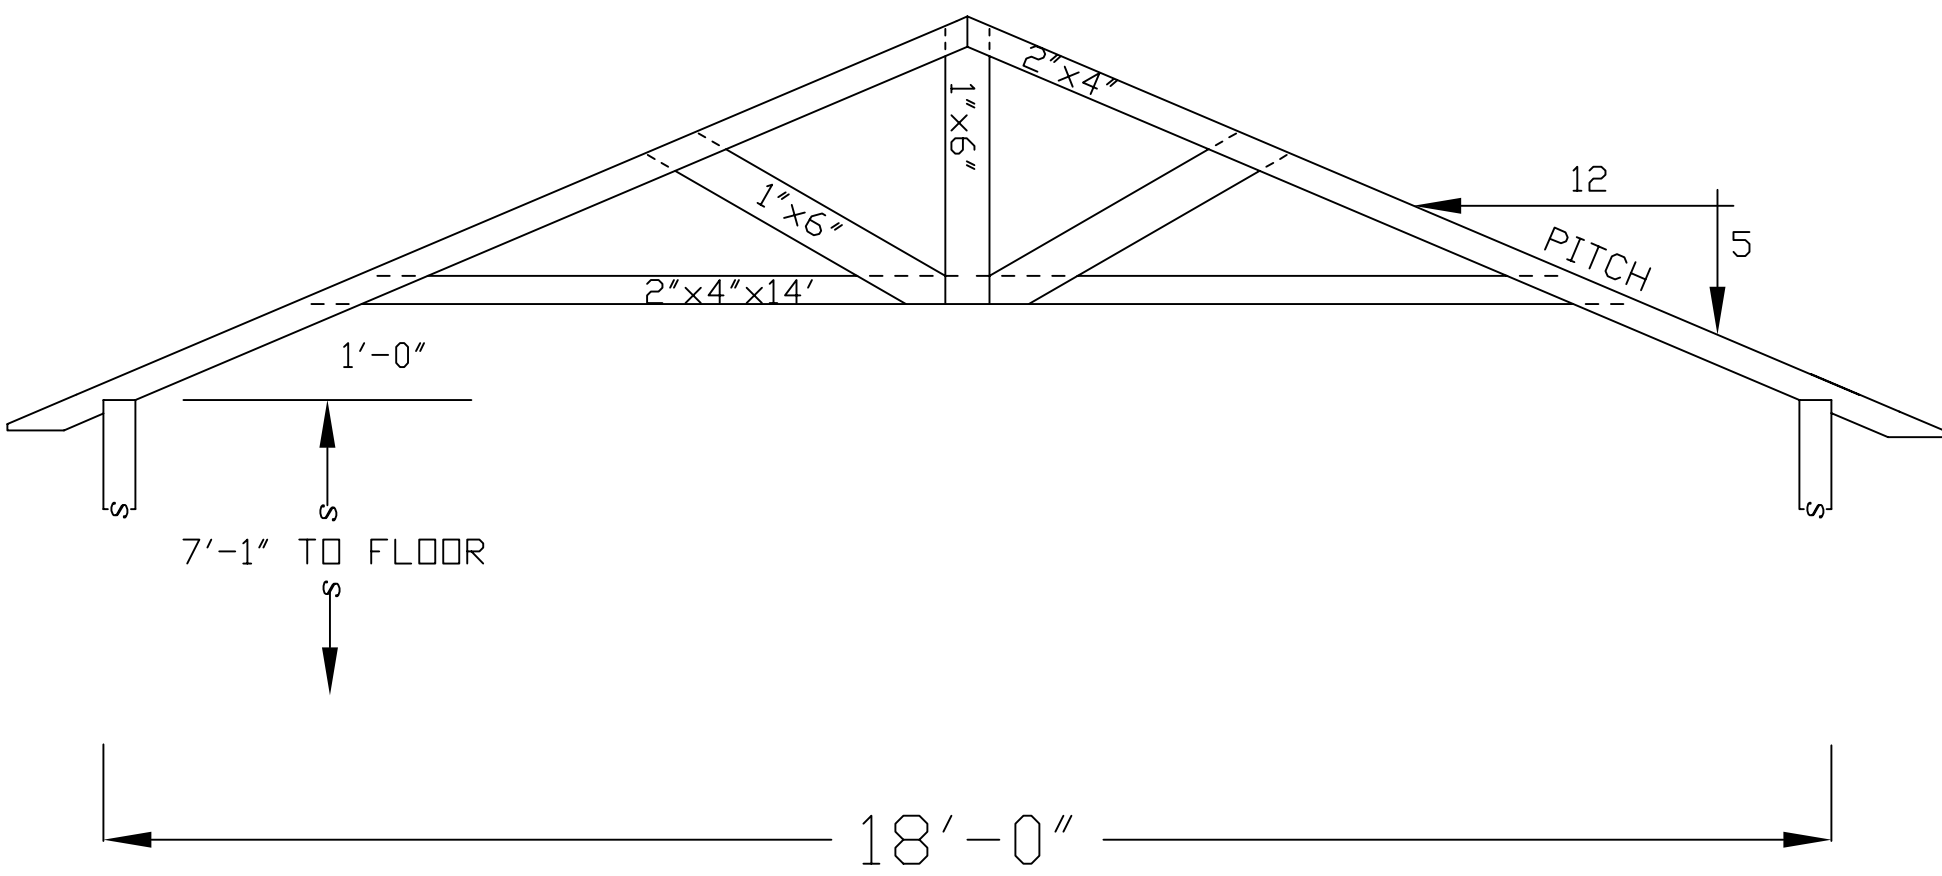


ROOF TRUSS DETAIL DWELLING UNIT "D"

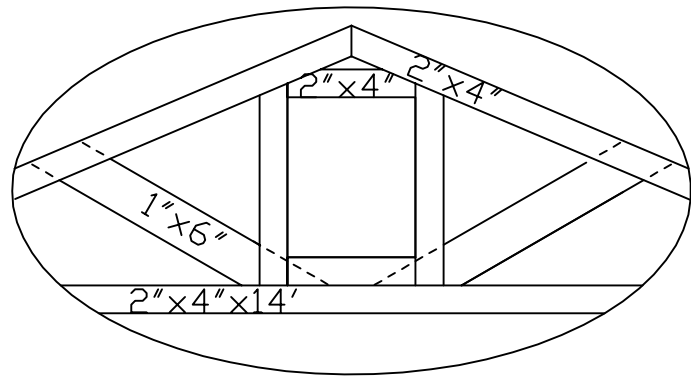


LOUVER VENT FRAMING
OUTSIDE WALLS
1'-8" HIGH 1'-4" WIDE

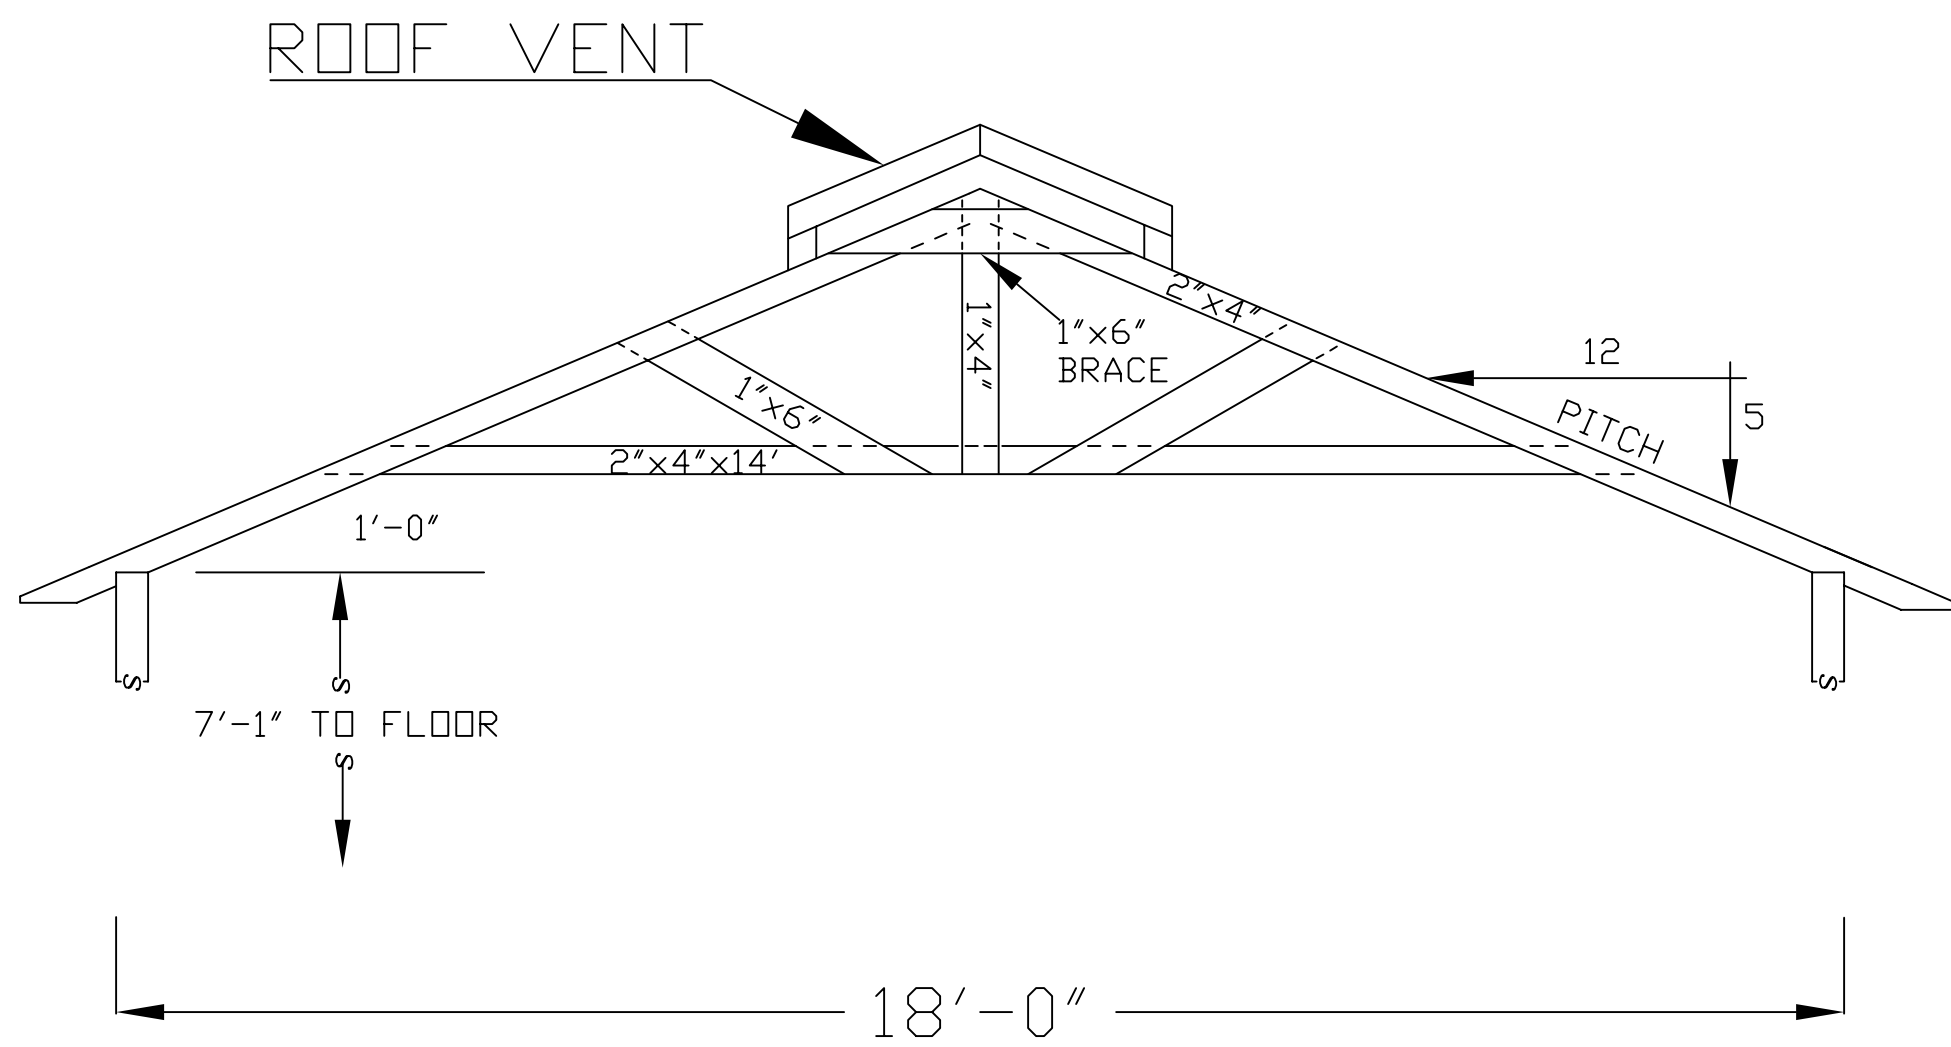

ROOF TRUSS DETAIL BATH HOUSE

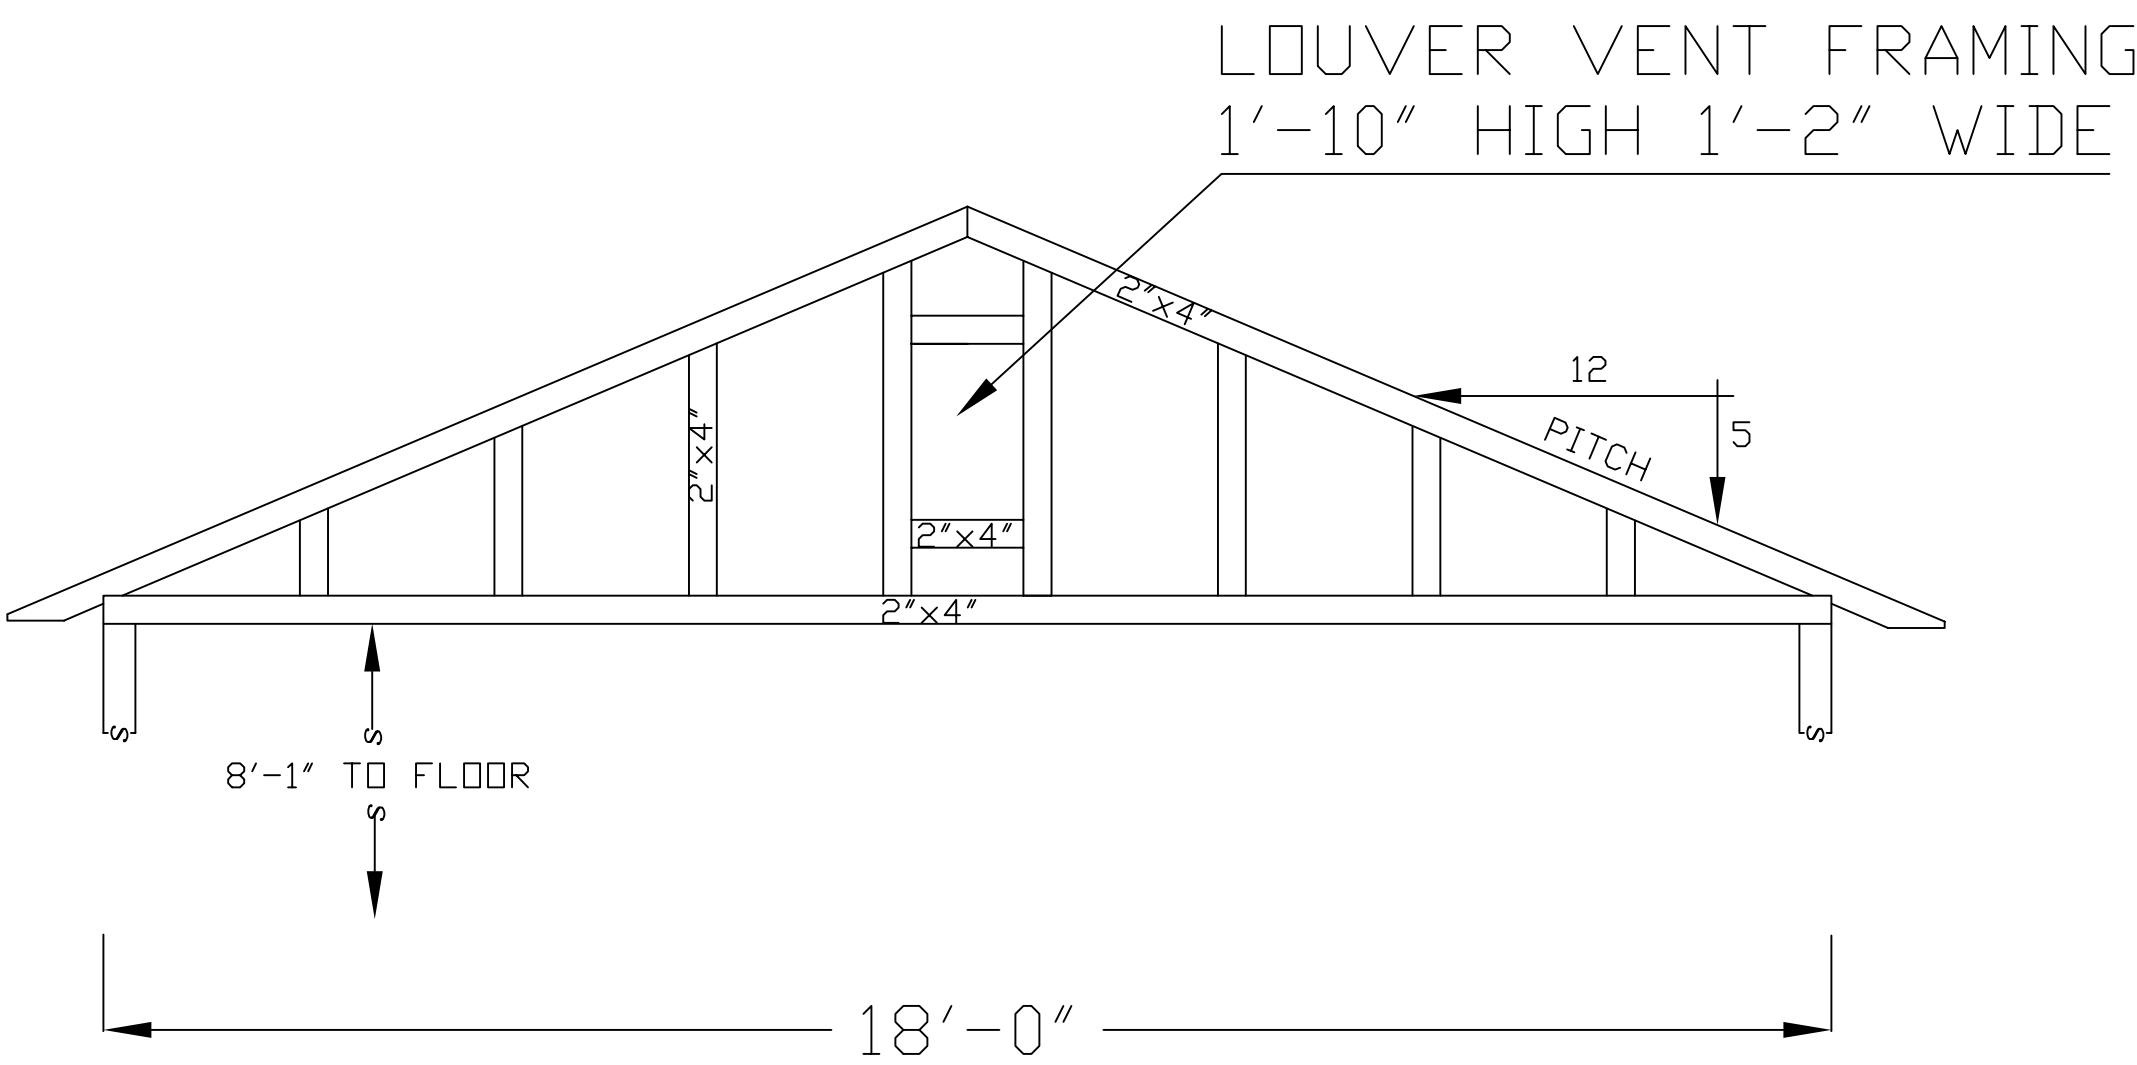


ROOF GABLE DETAIL DWELLING UNIT "T"

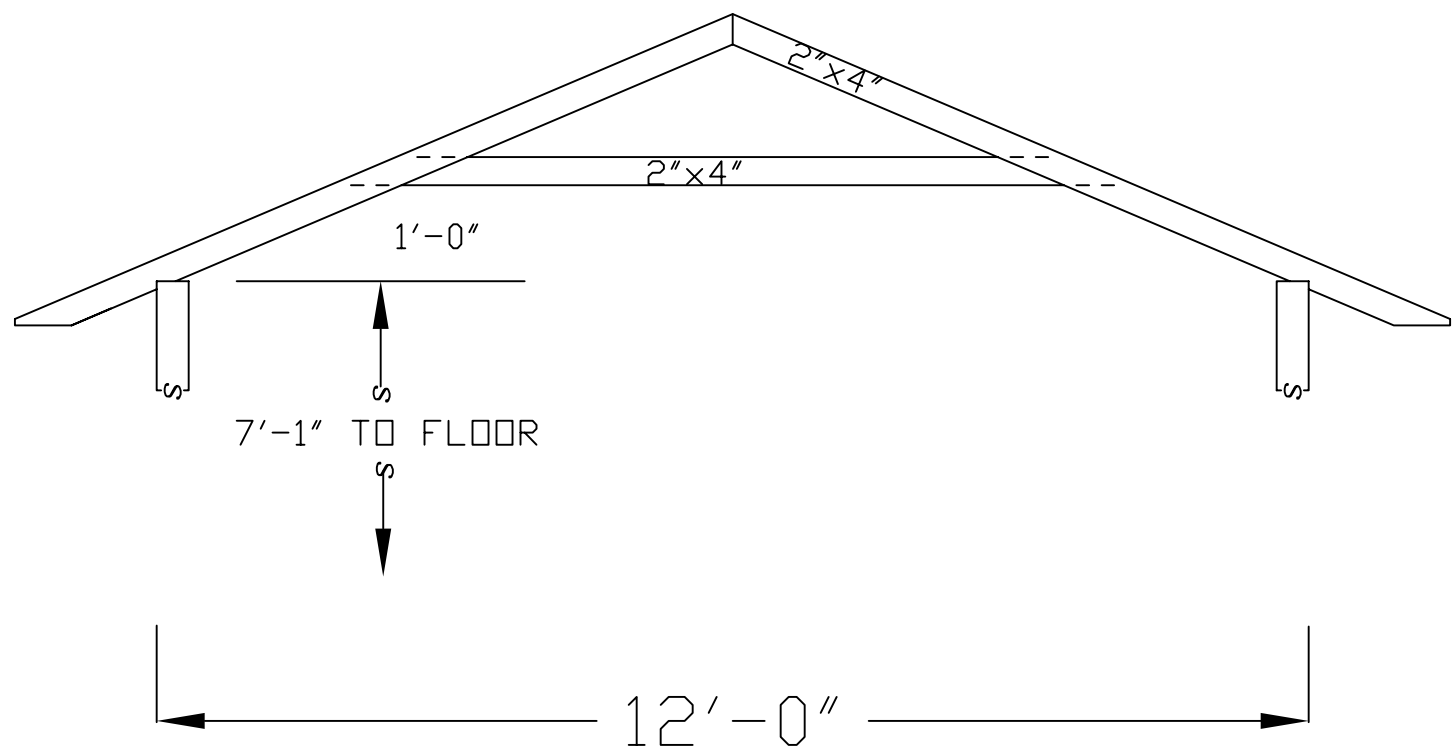

ROOF TRUSS DETAIL SHELTER UNITS


TITLE: U.S. FAMILY INTERNMENT CAMP CRYSTAL CITY, TEXAS	
REV:	SCHEDULE "G" - ROOFING DETAILS
U.S. DEPARTMENT OF JUSTICE IMMIGRATION & NATURALIZATION SERVICE PHILADELPHIA, PA (31 AUGUST 1944)	
PROVIDED BY: JOANNA WARTMANN-HOWELL, FORMER INTERNEE, & AVERY HOWELL. NARA SOUTHWEST COLLECTION, FORT WORTH, TEXAS.	
ROOF DETAILS	DRAWING #08 OF 17
DRAWN BY: WERNER R. ULRICH, FORMER INTERNEE	
SCALE: 1/2"=1'	DRAWN: 09-26-2011 ©2011 WERNER R. ULRICH

SHELTER UNITS & VICTORY HUTS

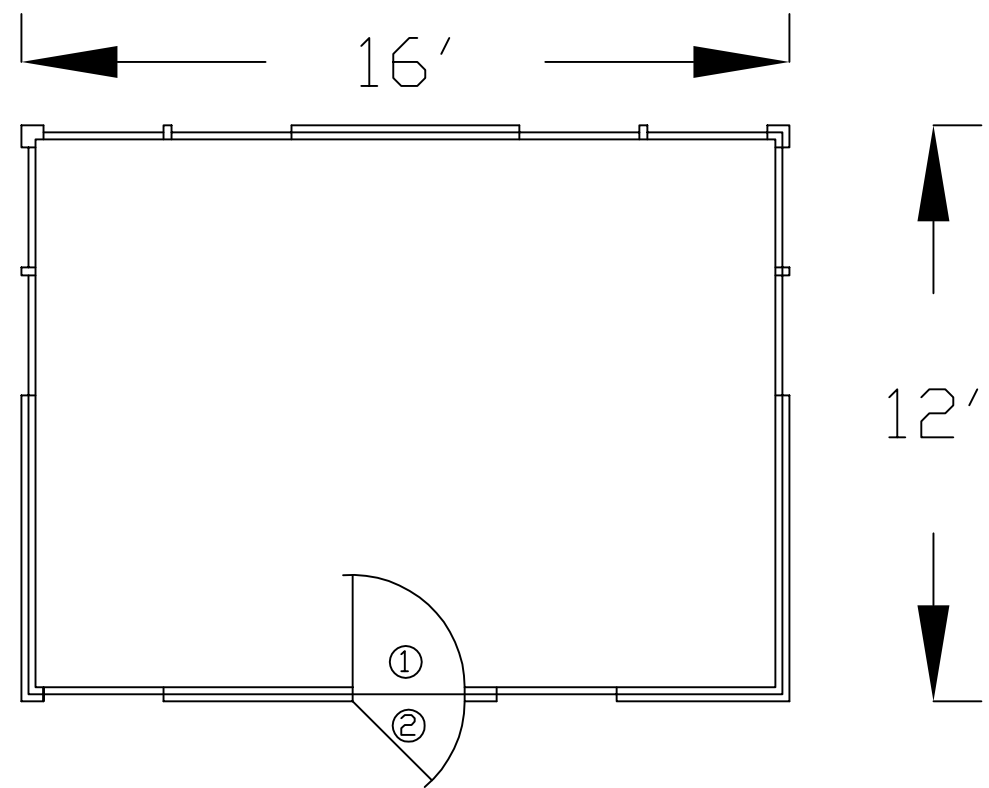


FLOOR PLAN


FRAME CONSTRUCTION ON 6" CONCRETE FLOOR, OIL TREATED REDWOOD SIDING, SHINGLE ROOF

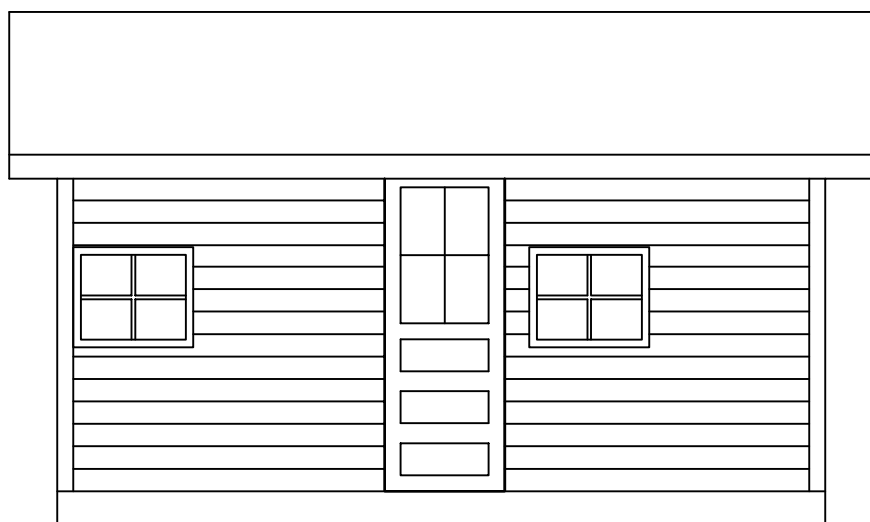


FRONT ELEVATION VIEW

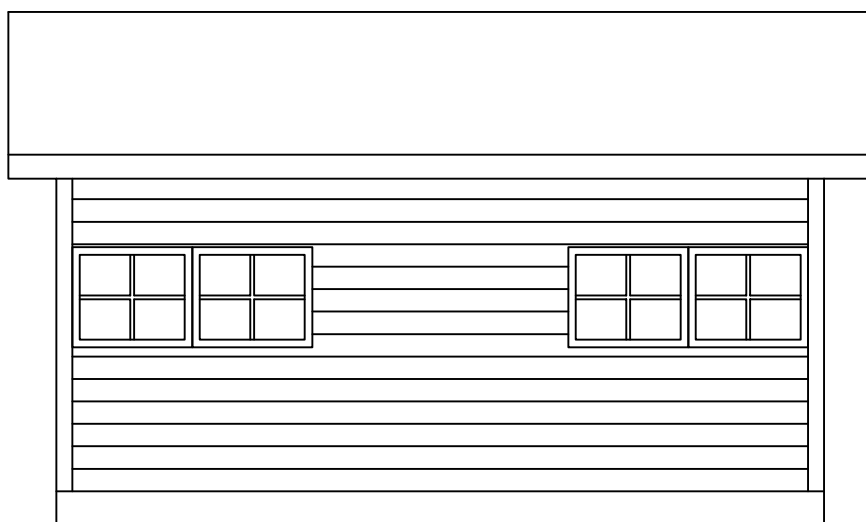

REAR ELEVATION VIEW

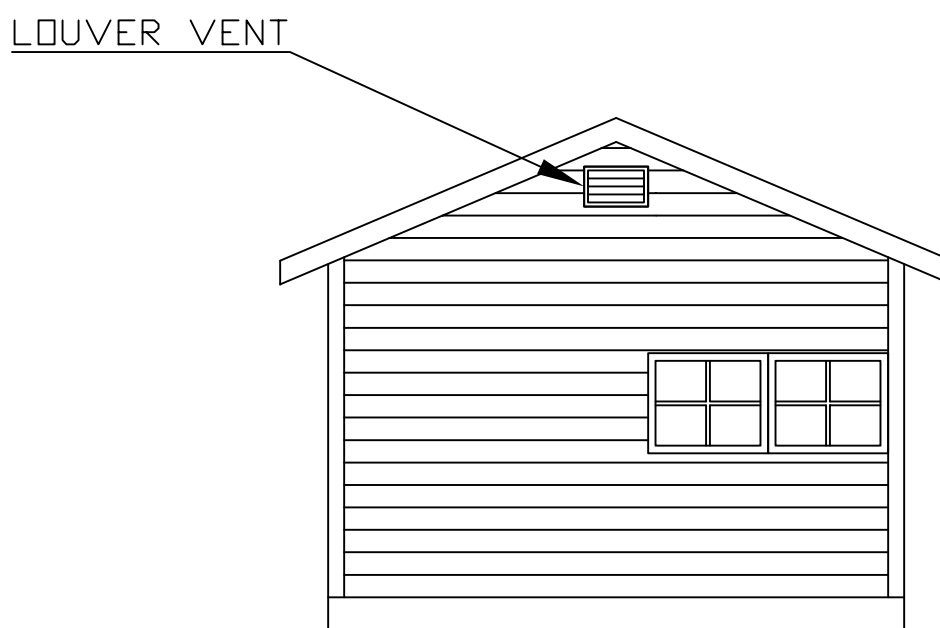


RIGHT ELEVATION VIEW

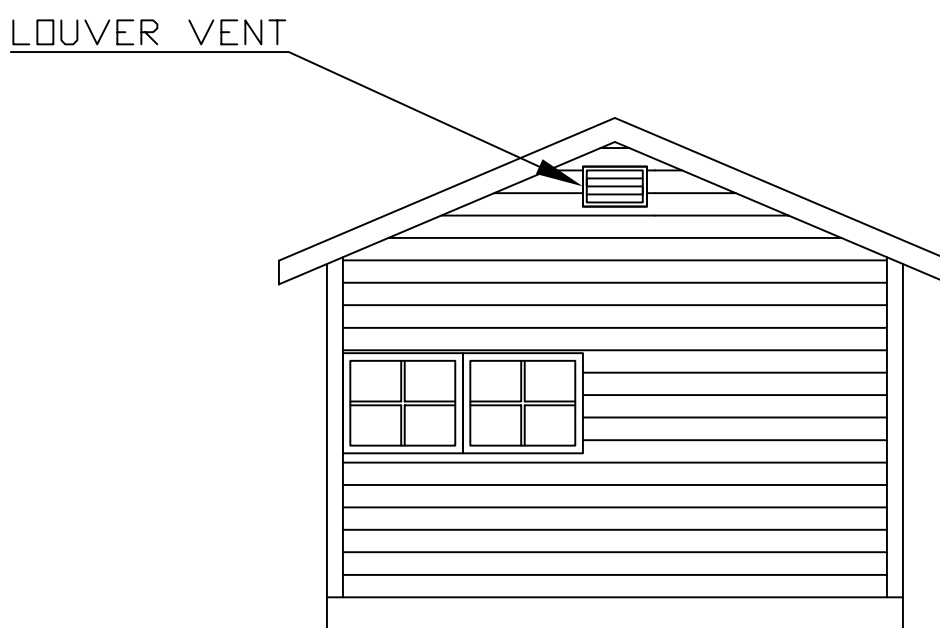


LEFT ELEVATION VIEW

LIMITED DWELLING - SHOWN AS "SHELTER UNITS" IN PLOT PLAN

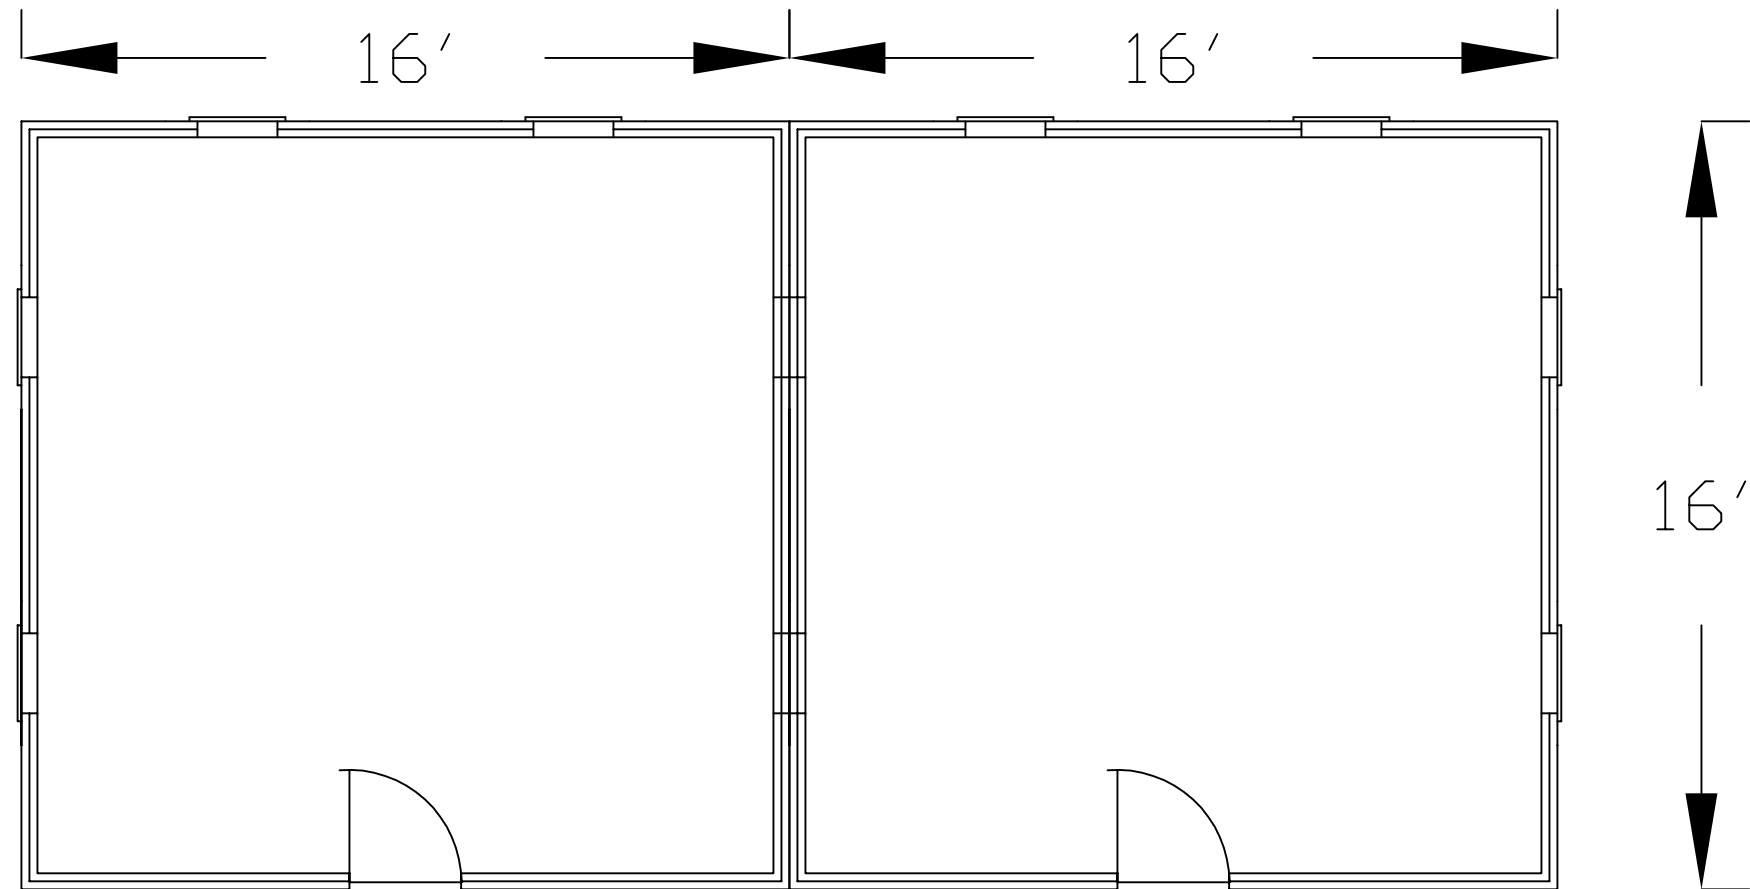


FLOOR PLAN


ALL STRUCTURES OF TIN MATERIAL PAINTED & BAKED WHITE
ALL DOORS AND AWNING WINDOWS OF ALUMINUM MATERIAL PAINTED & BAKED WHITE

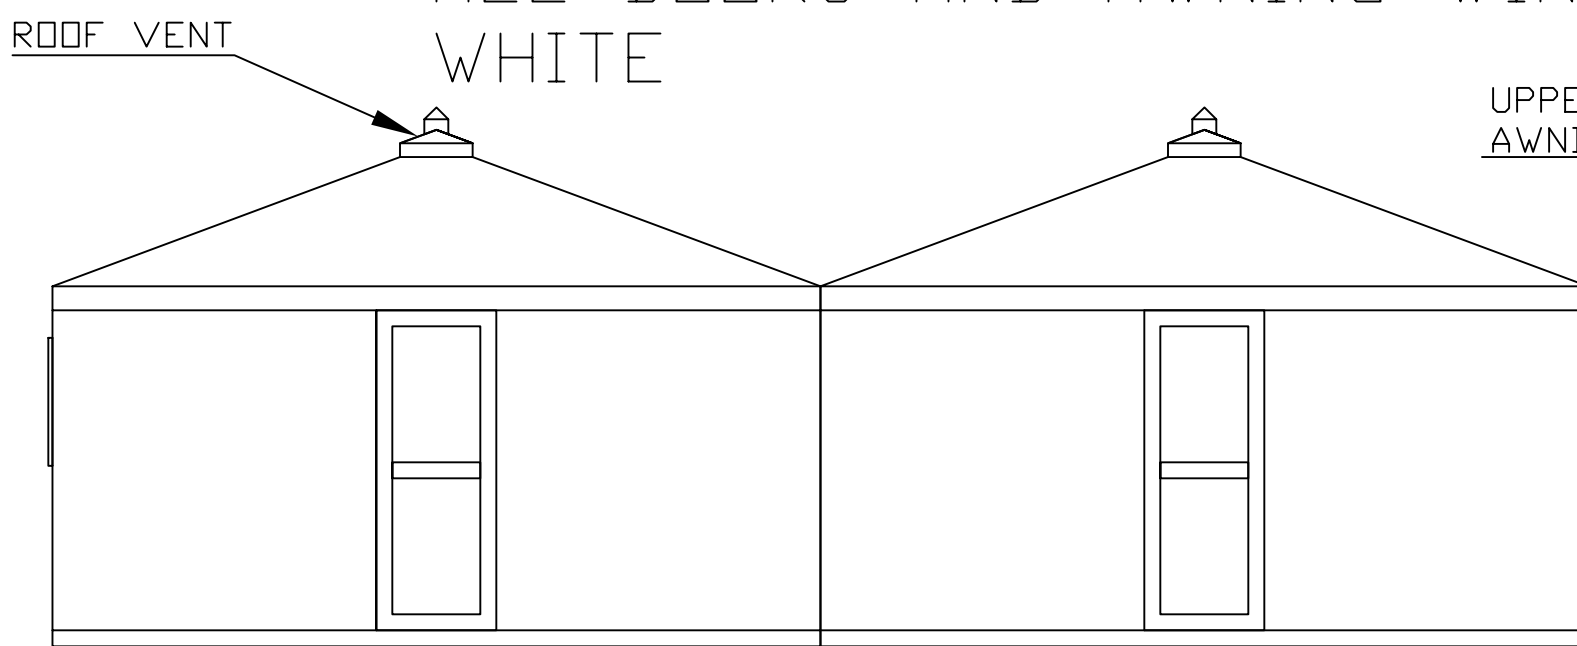

FRONT ELEVATION VIEW

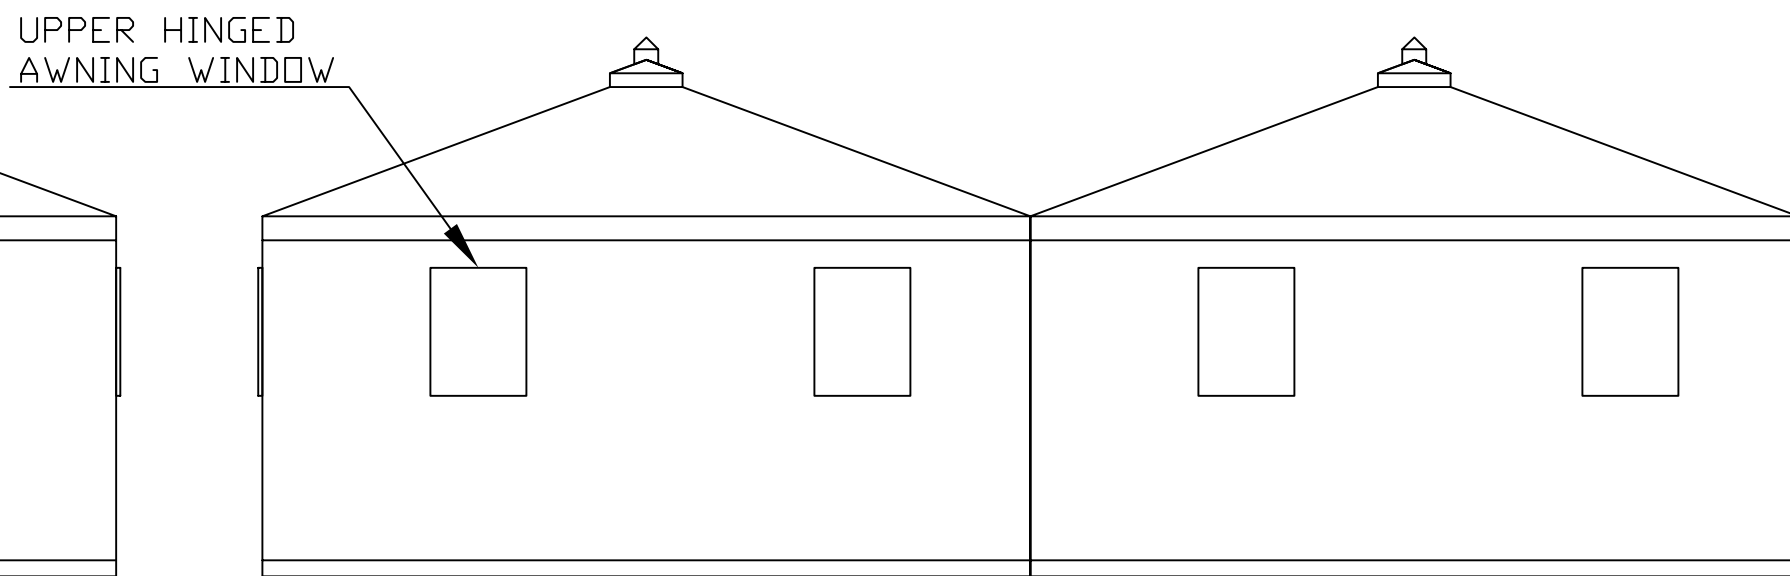


REAR ELEVATION VIEW

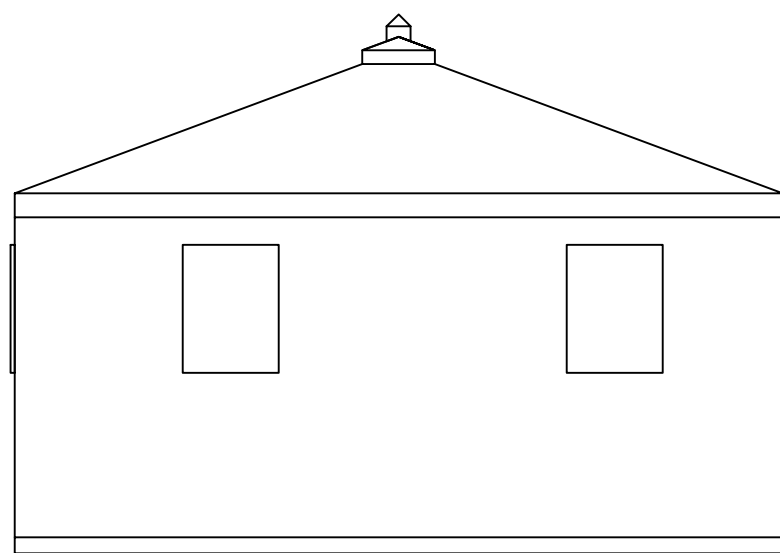


SIDE ELEVATION VIEW

LIMITED DWELLING - DOUBLE UNIT - PREFABRICATED - SHOWN AS "VICTORY HUTS" IN PLOT PLAN

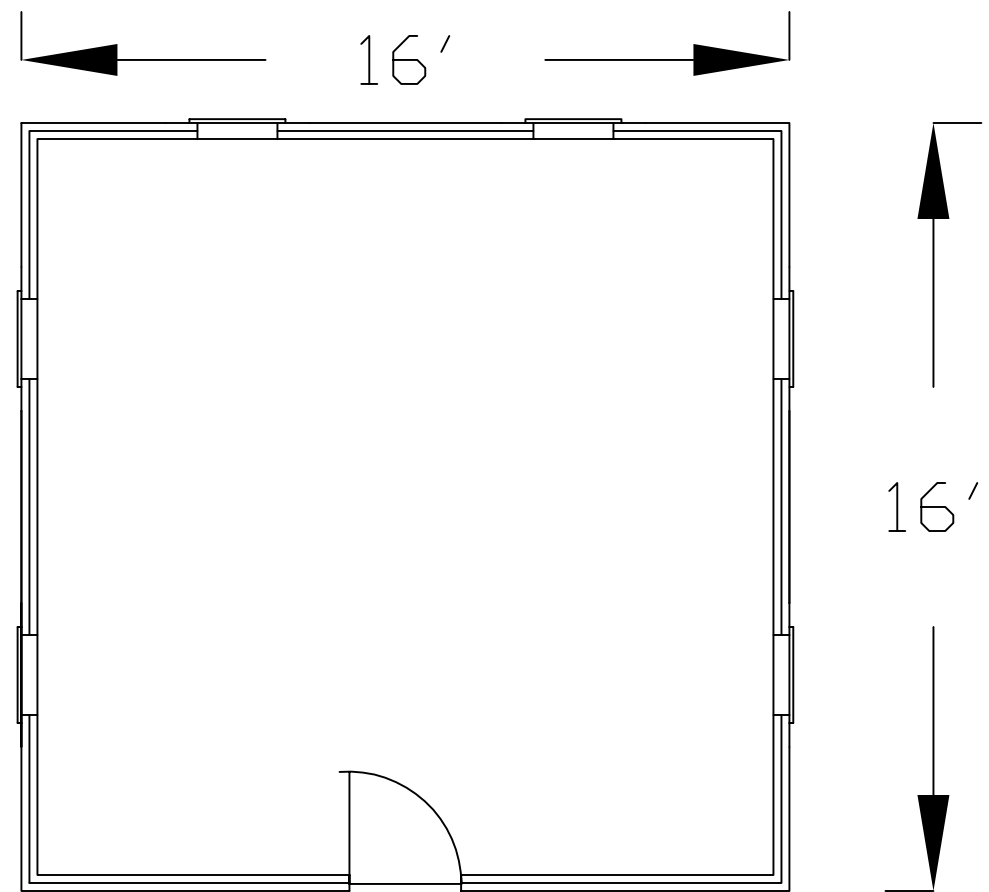


FLOOR PLAN

ALL STRUCTURES OF TIN MATERIAL PAINTED & BAKED WHITE ON 6" CONCRETE FLOOR
ALL DOORS AND WINDOWS OF ALUMINUM MATERIAL PAINTED & BAKED WHITE

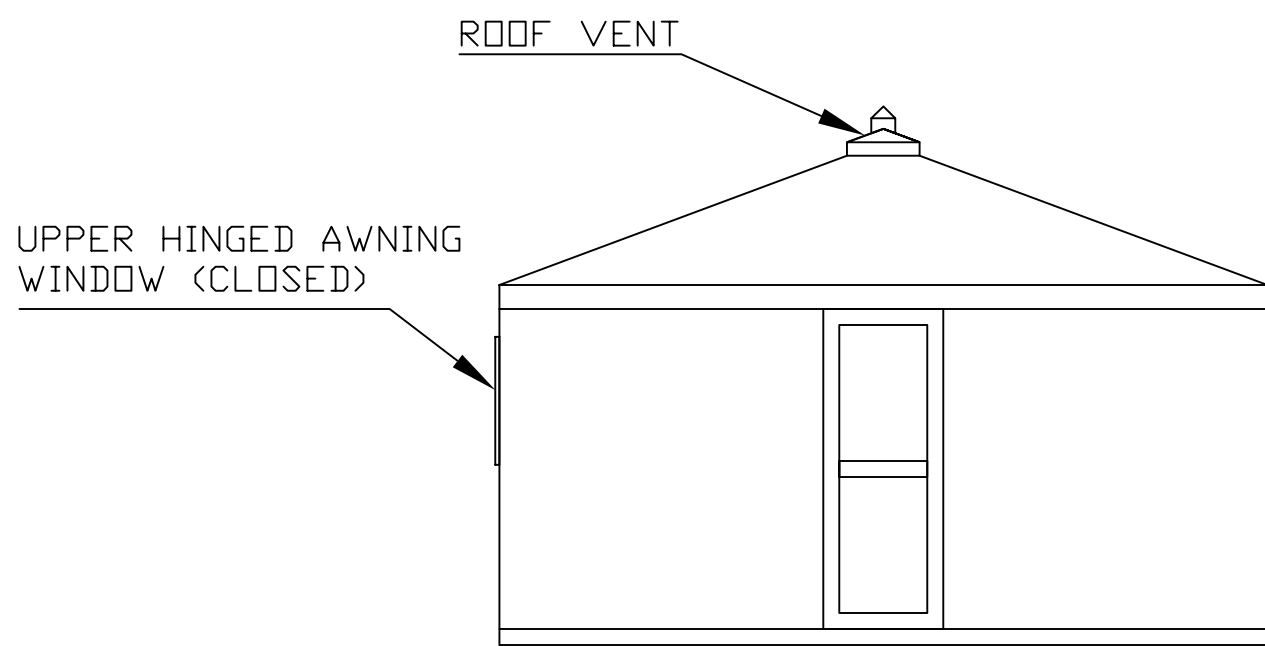

FRONT ELEVATION VIEW

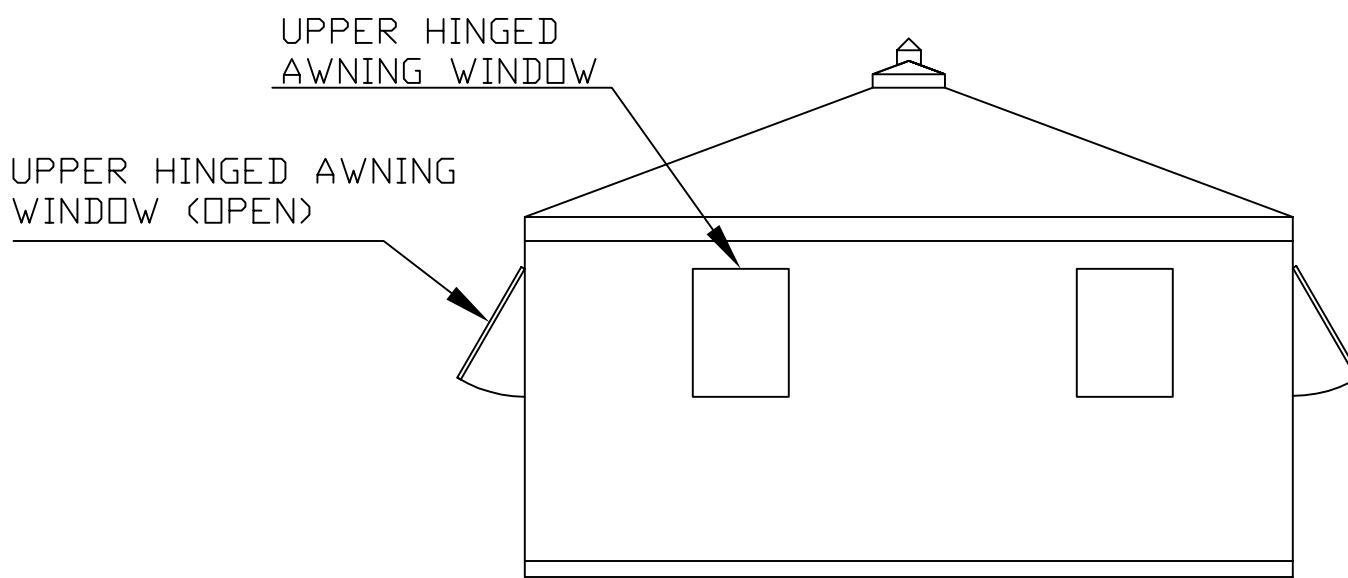


RIGHT, LEFT & REAR ELEVATION VIEW

LIMITED DWELLING - SINGLE UNIT - PREFABRICATED - SHOWN AS "VICTORY HUTS" IN PLOT PLAN


TITLE: U.S. FAMILY INTERNMENT CAMP CRYSTAL CITY, TEXAS	
REV:	SHELTER UNITS & VICTORY HUTS OR DALLAS HUTS
09-26-2010 02-22-2011	U.S. DEPARTMENT OF JUSTICE IMMIGRATION & NATURALIZATION SERVICE PHILADELPHIA, PA (31 AUGUST 1944) PROVIDED BY: ANNELIESE BUSCH-KRAKAU AND ARTHUR JACOBS, FORMER INTERNEES, & PHOTOS (CIRCA 1945).
FLOOR PLANS & ELEVATIONS	DRAWING #09 OF 17
DRAWN BY: WERNER R. ULRICH, FORMER INTERNEE	D
SCALE: 1/4"=1' DRAWN: 06-24-2010	
©2011 WERNER R. ULRICH	

DWELLING UNITS "C"


FRAME CONSTRUCTION ON 6" CONCRETE FLOOR, OIL TREATED REDWOOD SIDING, SHINGLE ROOF

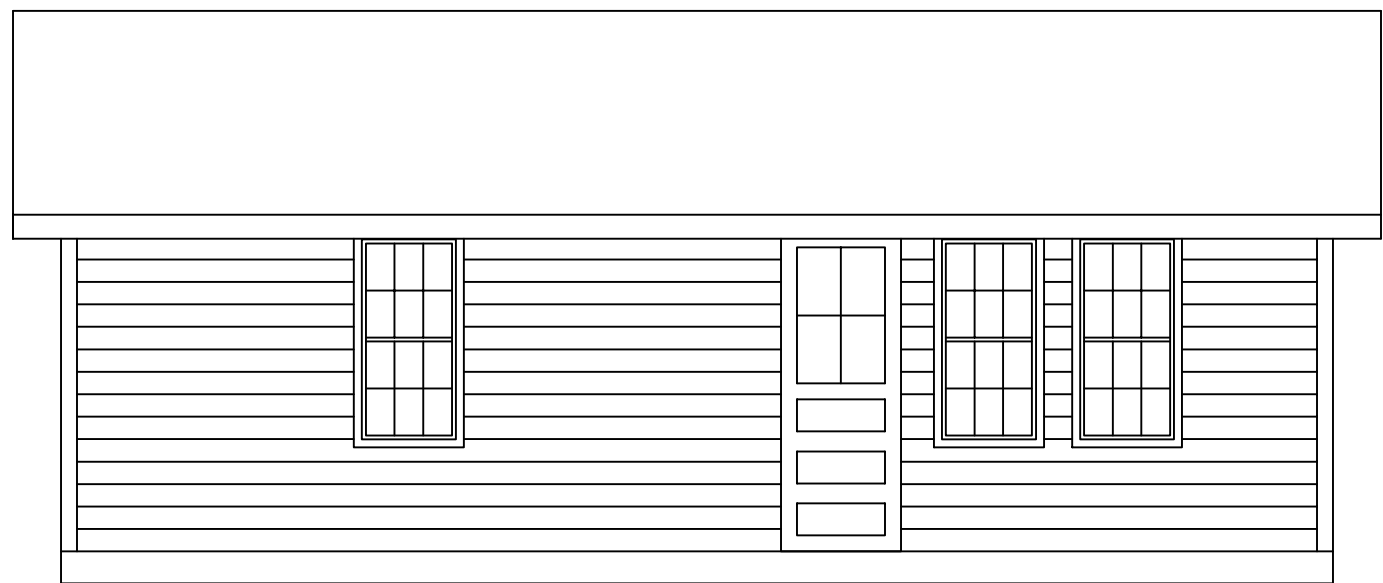


FRONT ELEVATION VIEW

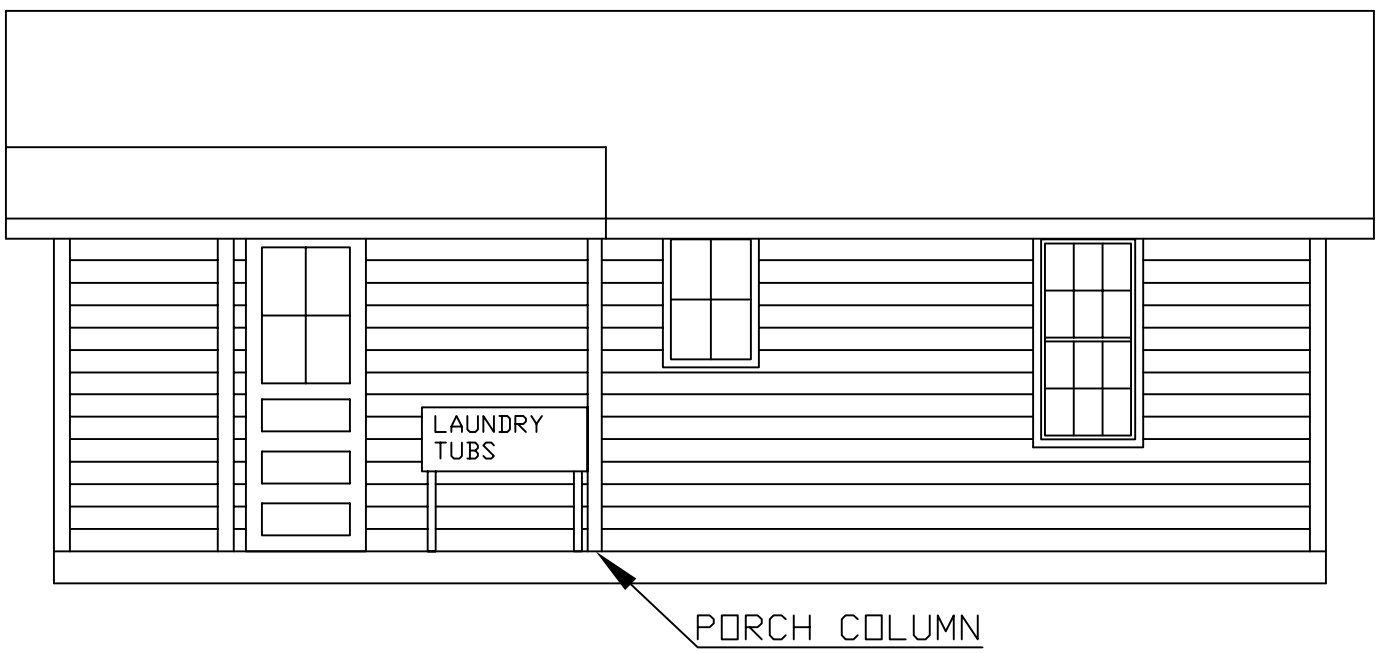


REAR ELEVATION VIEW

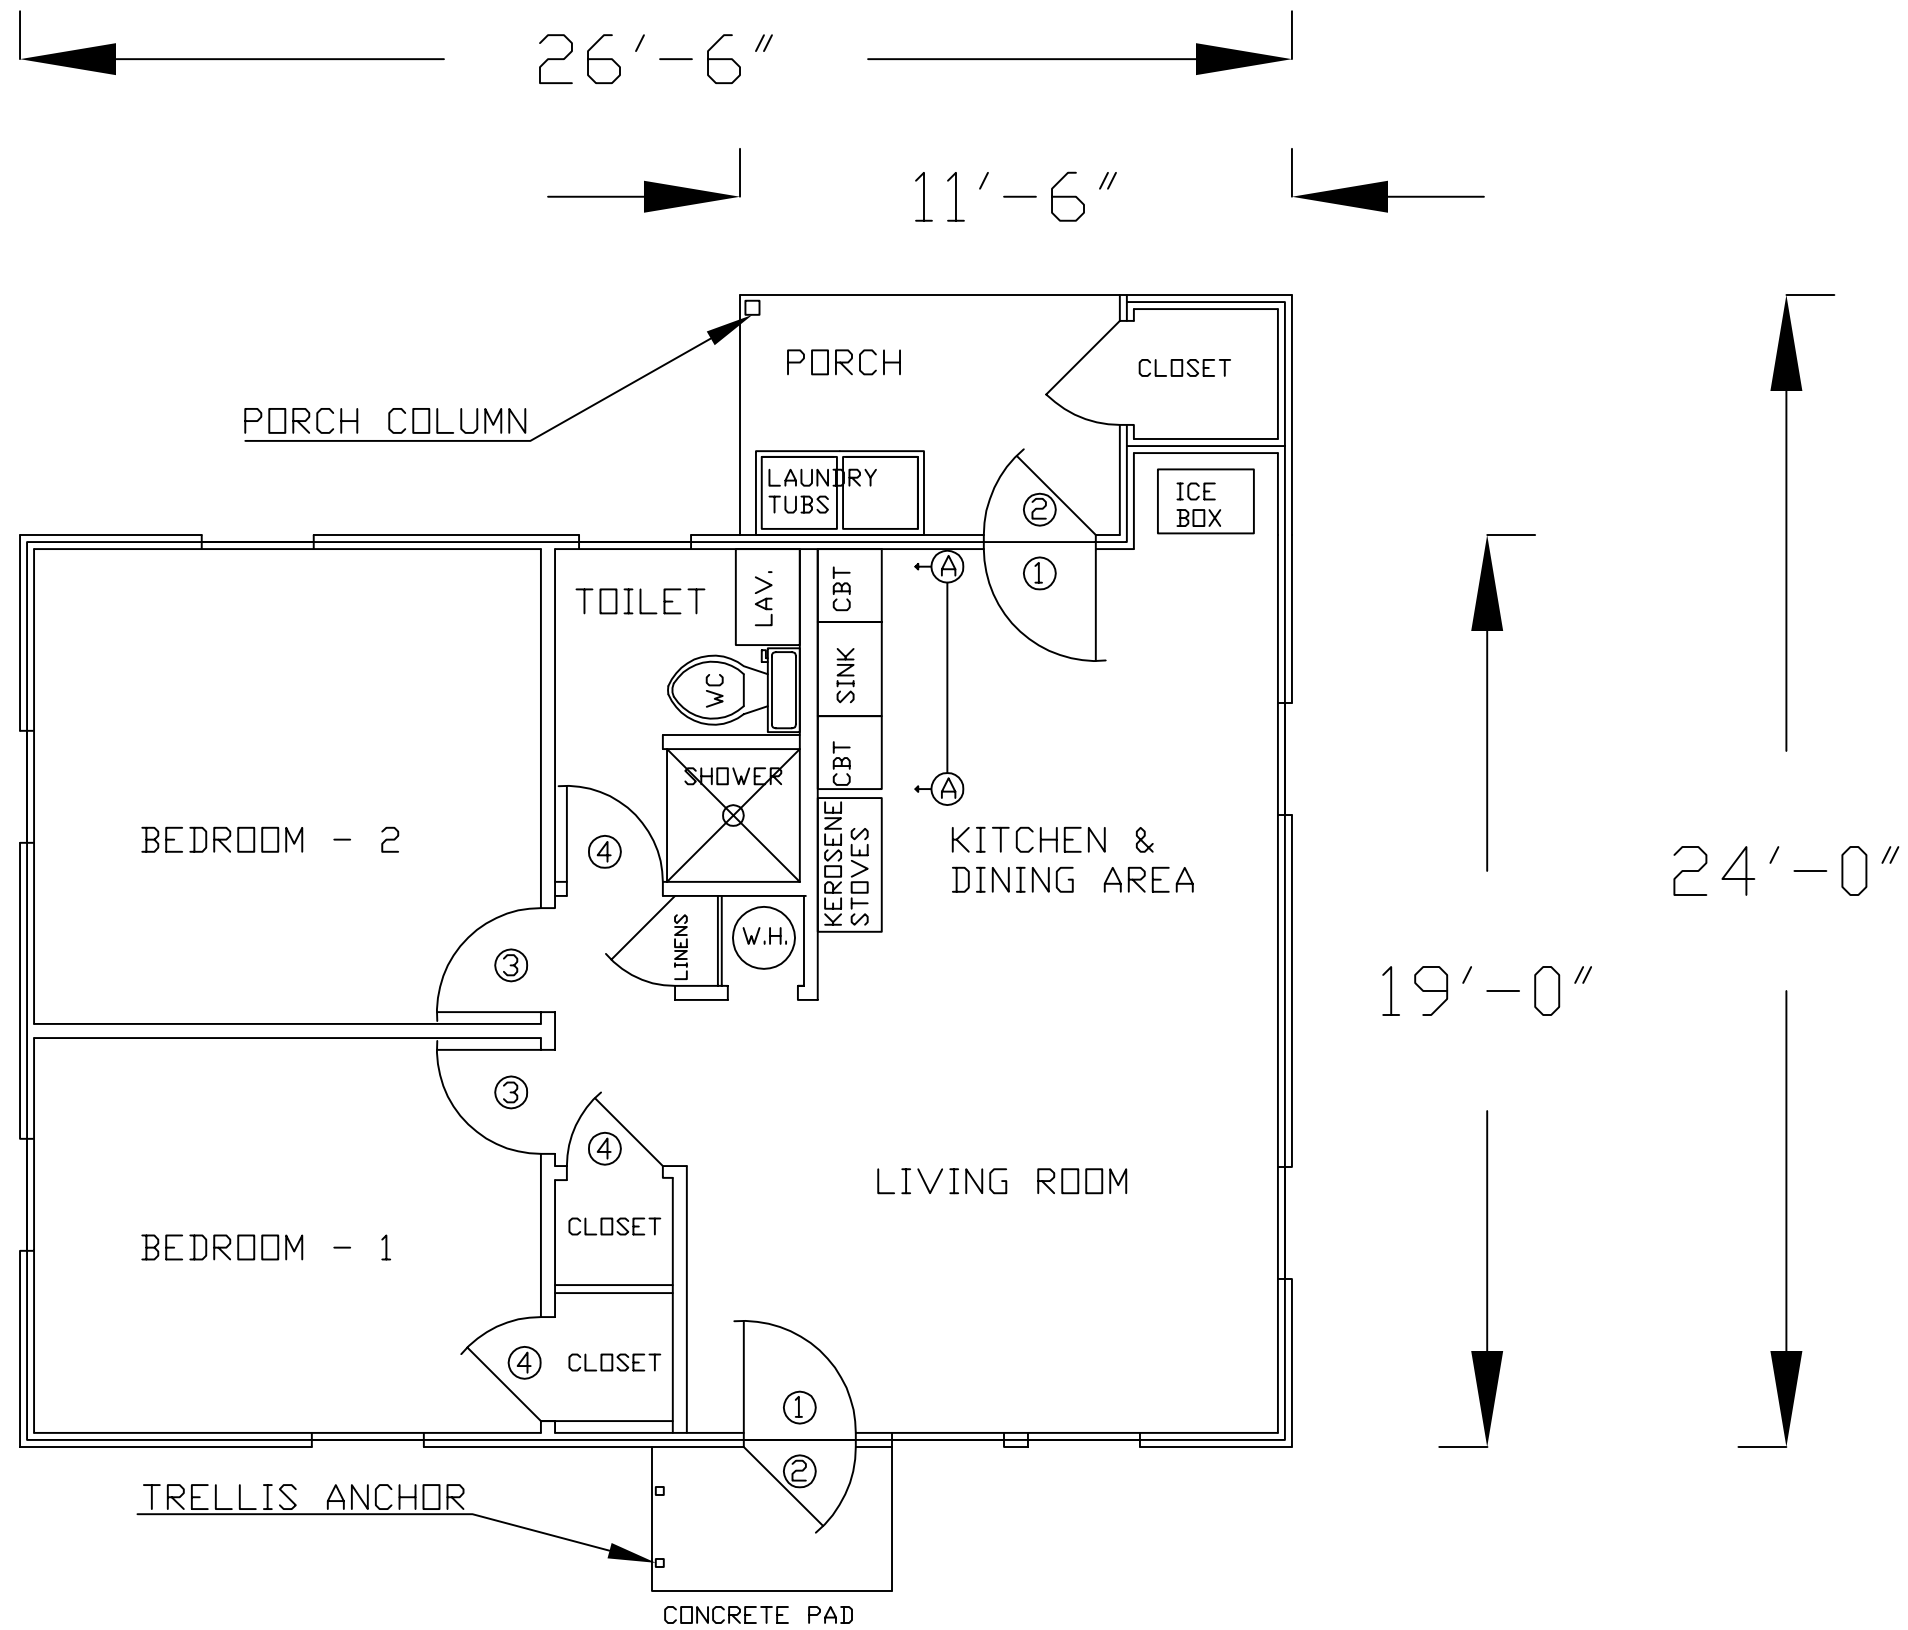

FLOOR PLAN - SINGLE FAMILY DWELLING
SHOWN AS DWELLING UNITS "C" IN PLOT PLAN

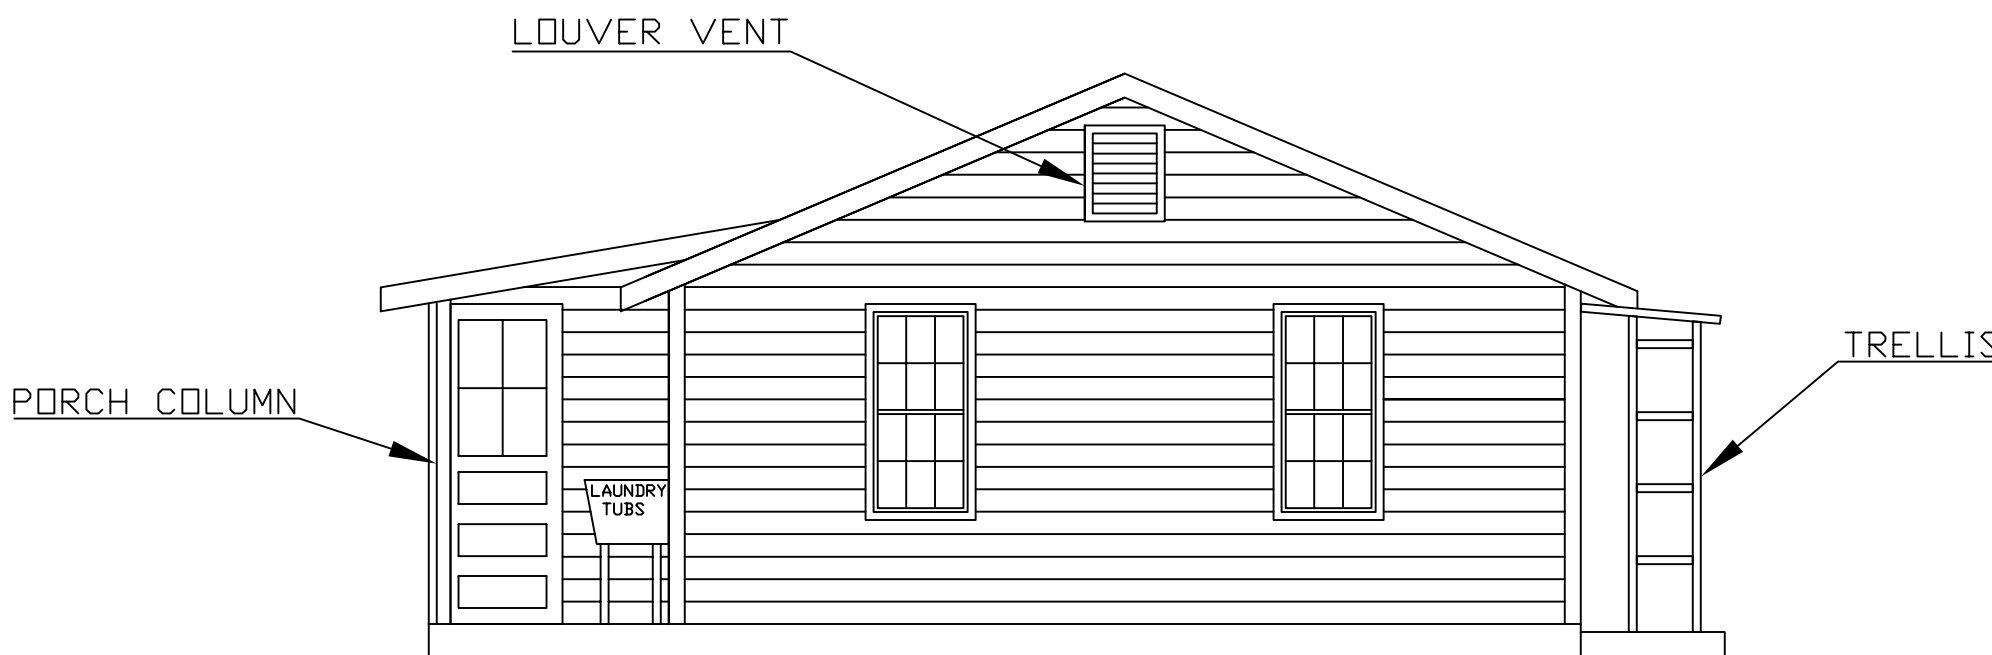

LEFT ELEVATION VIEW

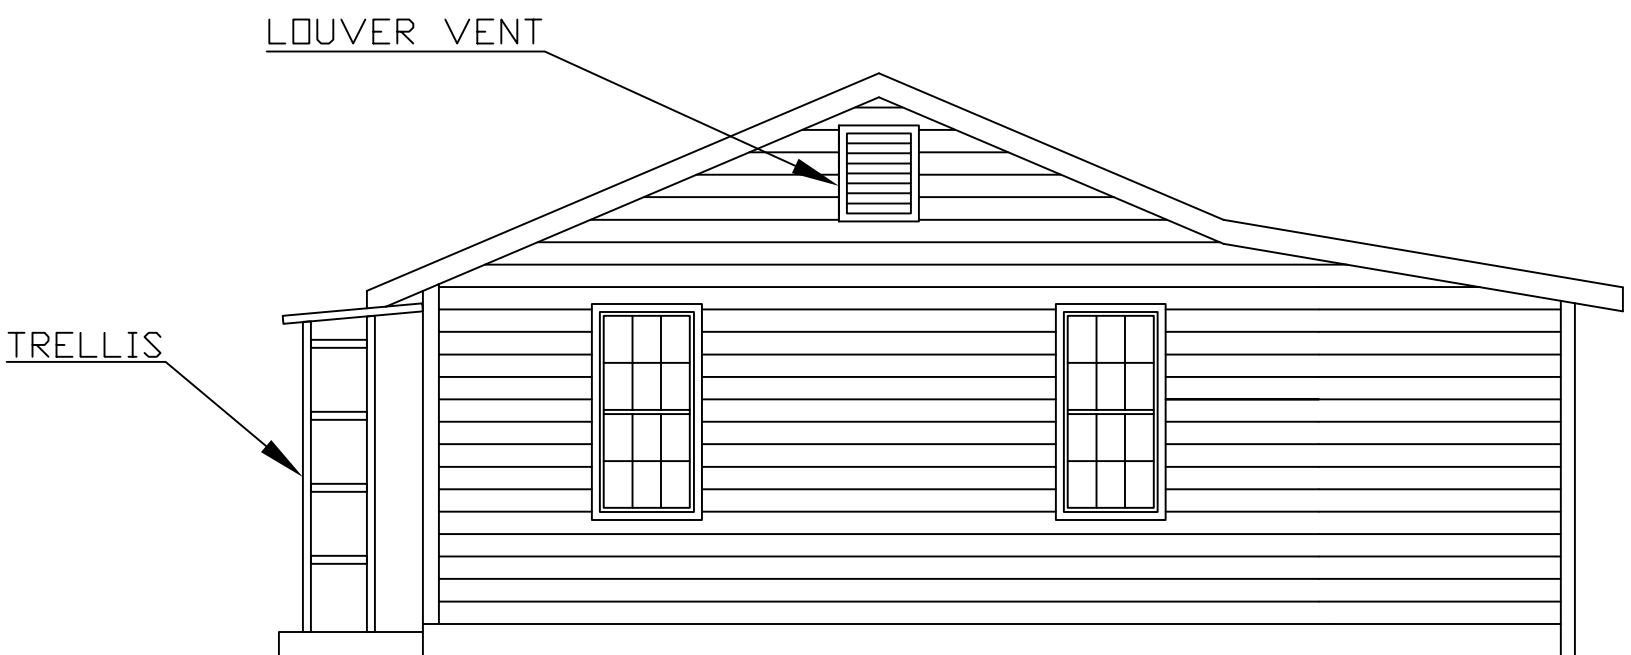


RIGHT ELEVATION VIEW

TITLE: U.S. FAMILY INTERNMENT CAMP
CRYSTAL CITY, TEXAS


REV:	DWELLING UNIT "C"		
12-10-2010 02-22-2011	U.S. DEPARTMENT OF JUSTICE IMMIGRATION & NATURALIZATION SERVICE PHILADELPHIA, PA (31 AUGUST 1944)		
	PROVIDED BY: JOANNA WARTEMANN-HOWELL, FORMER INTERNEE, & AVERY HOWELL. NARA SOUTHWEST COLLECTION, FORT WORTH, TEXAS.		
	FLOOR PLAN & ELEVATIONS		DRAWING #10 OF 17
	DRAWN BY: WERNER R. ULRICH, FORMER INTERNEE		
	SCALE: 1/4"=1'	DRAWN: 09-26-2010	©2011 WERNER R. ULRICH

DWELLING UNITS "D" & "T"


FRAME CONSTRUCTION ON 6" CONCRETE FLOOR, OIL TREATED REDWOOD SIDING, SHINGLE ROOF

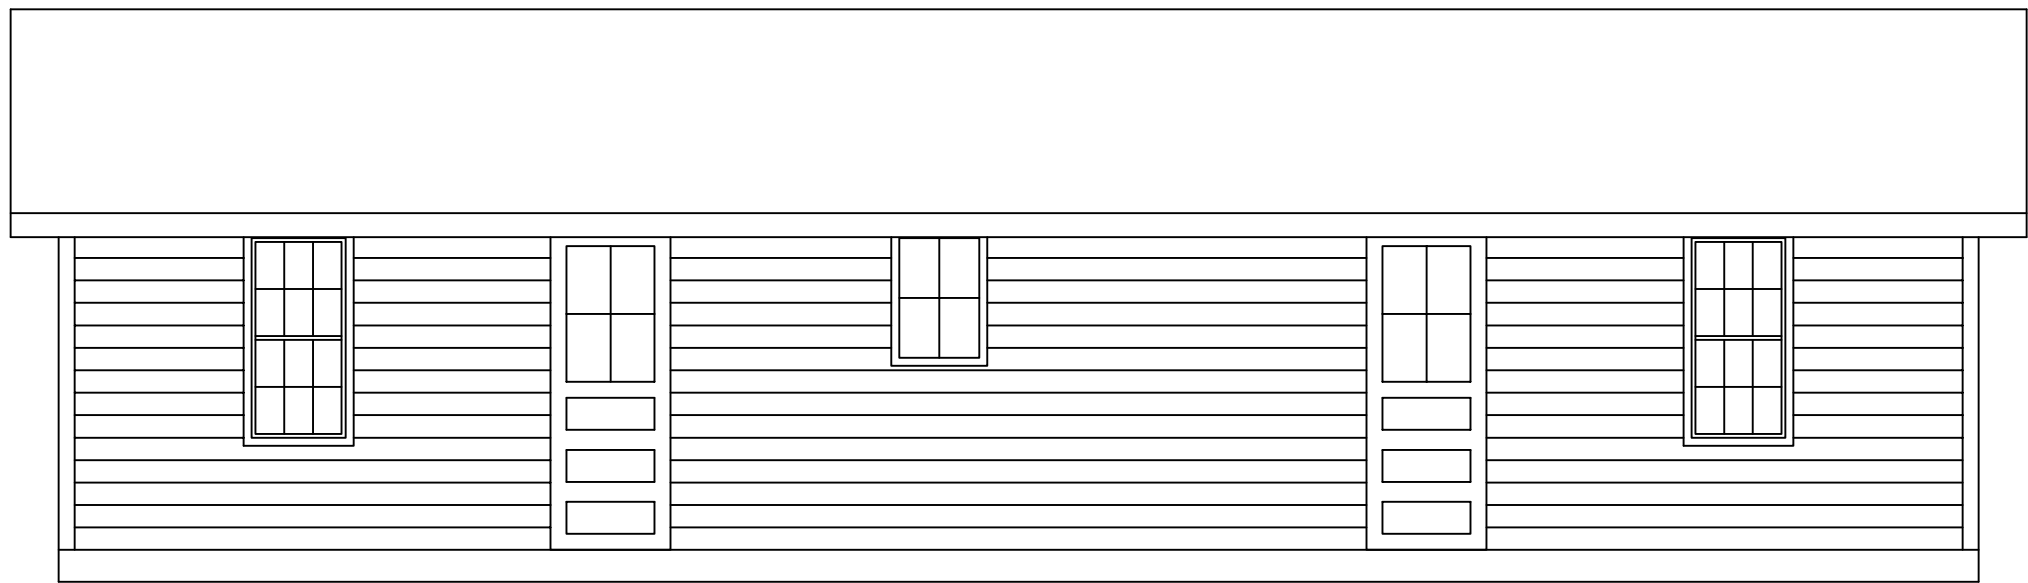


FRONT ELEVATION VIEW

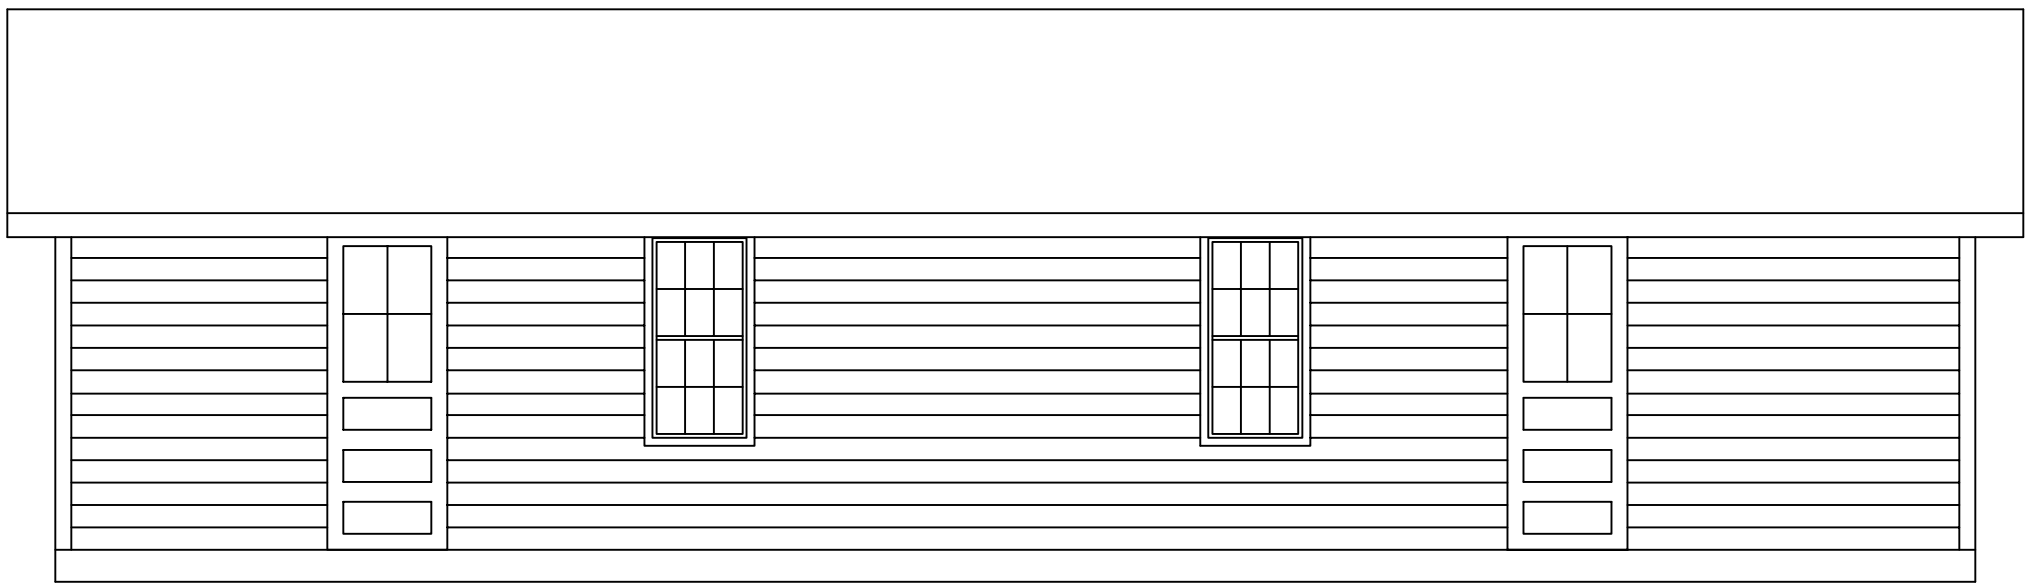


BACK ELEVATION VIEW

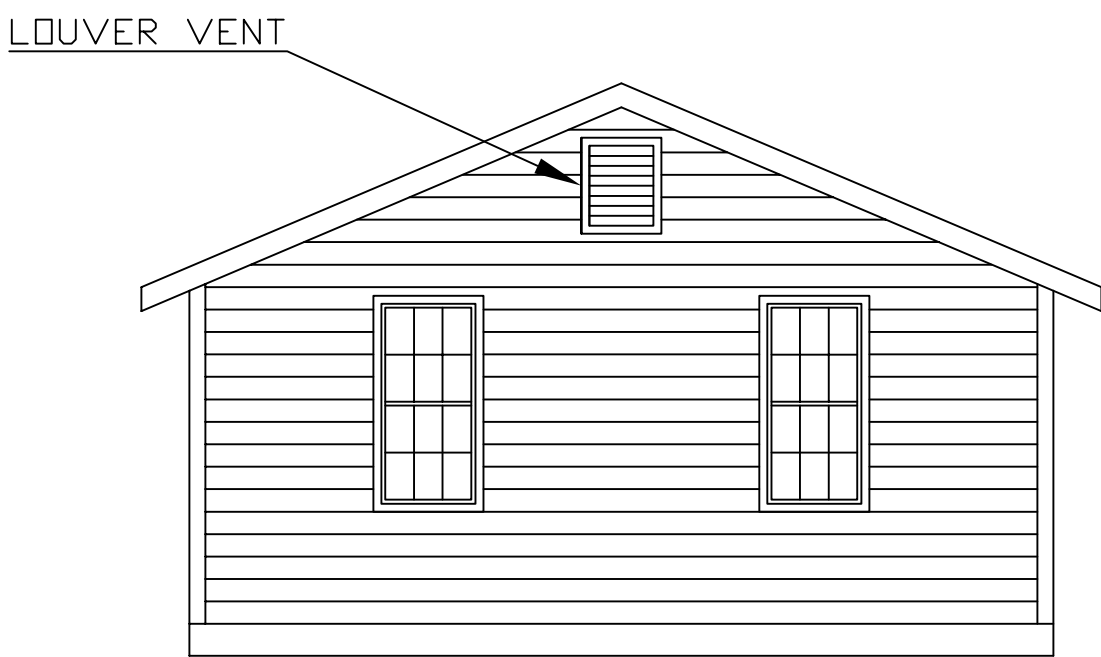

SIDE ELEVATION VIEW

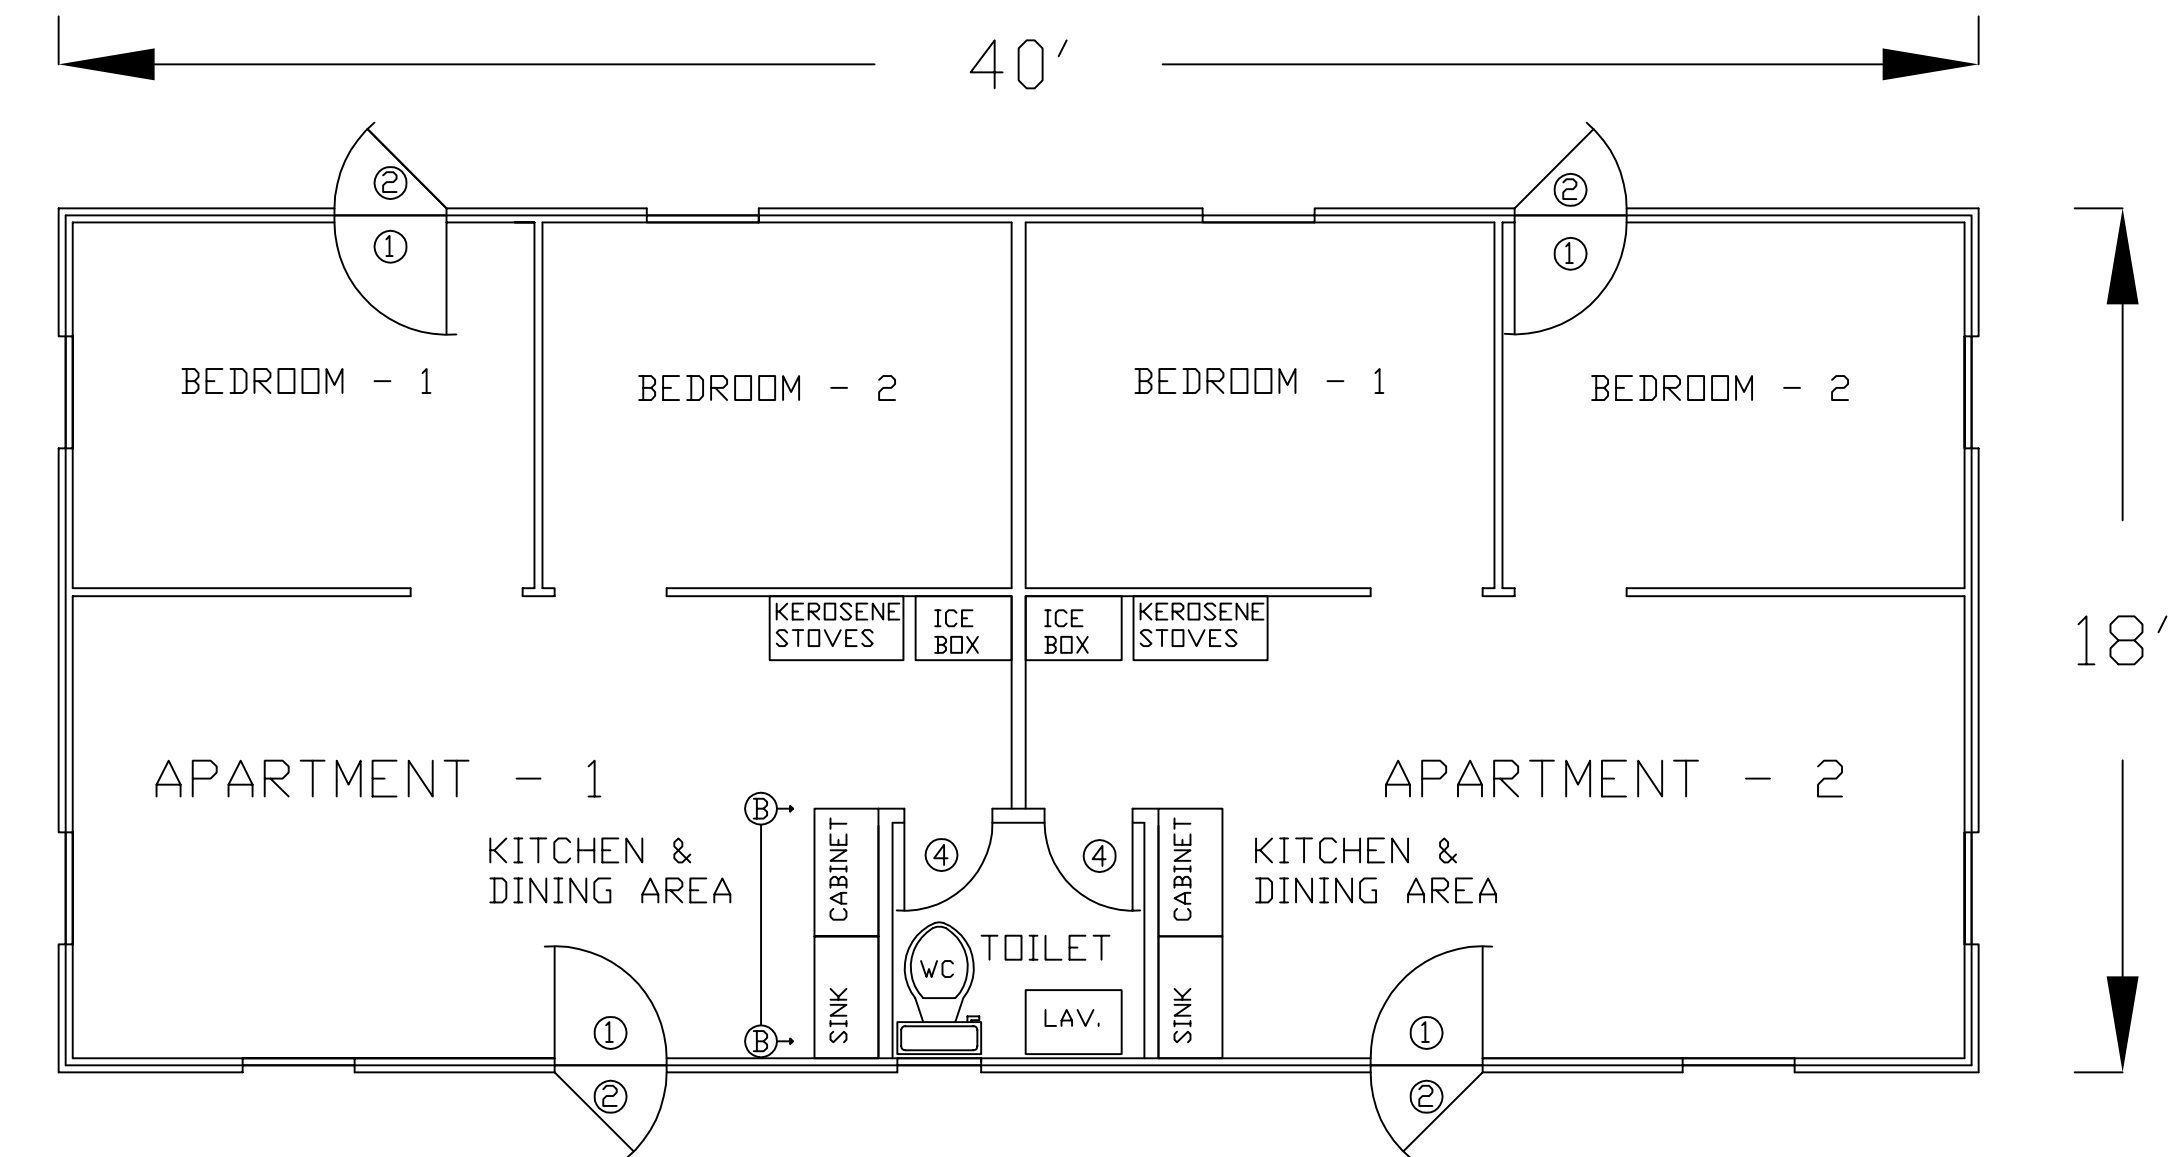

FLOOR PLAN - TWO FAMILY DWELLING
SHOWN AS DWELLING UNITS "D" IN PLOT PLAN

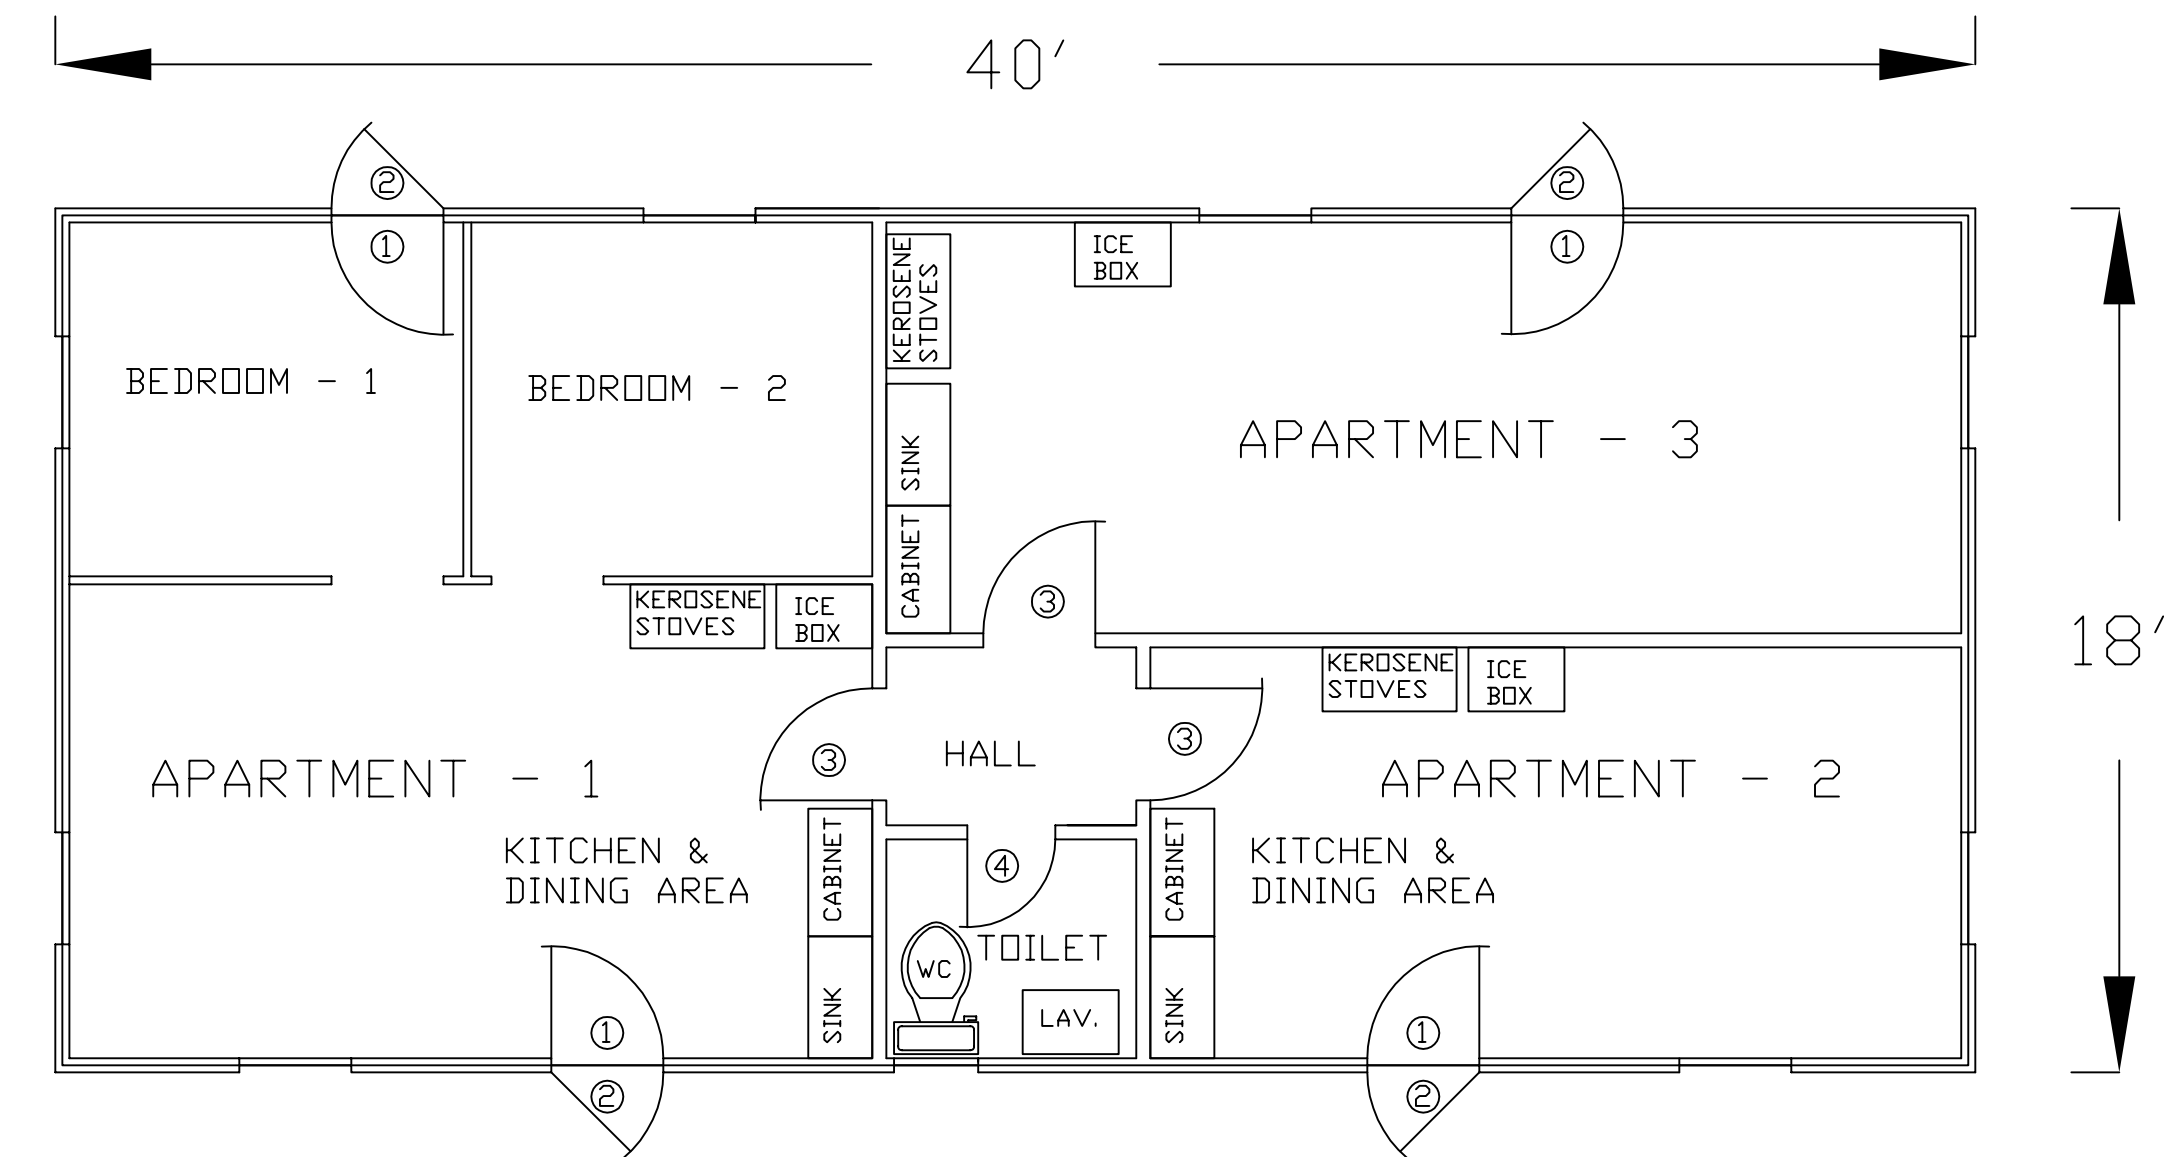


FLOOR PLAN - THREE FAMILY DWELLING
SHOWN AS DWELLING UNITS "T" IN PLOT PLAN

TITLE: U.S. FAMILY INTERNMENT CAMP CRYSTAL CITY, TEXAS	
REV:	DWELLING UNITS "D" & "T"
09-26-2010 12-10-2010 02-22-2011	U.S. DEPARTMENT OF JUSTICE IMMIGRATION & NATURALIZATION SERVICE PHILADELPHIA, PA (31 AUGUST 1944) PROVIDED BY: JOANNA WARTEMANN-HOWELL, FORMER INTERNEE, & AVERY HOWELL. NARA SOUTHWEST COLLECTION, FORT WORTH, TEXAS.
FLOOR PLANS & ELEVATIONS	
DRAWING #11 OF 17	
DRAWN BY: WERNER R. ULRICH, FORMER INTERNEE	
SCALE: 1/4"=1'	DRAWN: 06-24-2010
©2011 WERNER R. ULRICH	


DWELLING UNIT "Q"

NOTE: SECTION "Q" PROVIDED WITH PUBLIC BATHS, LATRINES & MESS HALLS, AS SHOWN IN DRAWING #01 OF 14, "PLOT PLAN"


FRAME CONSTRUCTION ON 6" CONCRETE FLOOR, OIL TREATED REDWOOD SIDING, SHINGLE ROOF

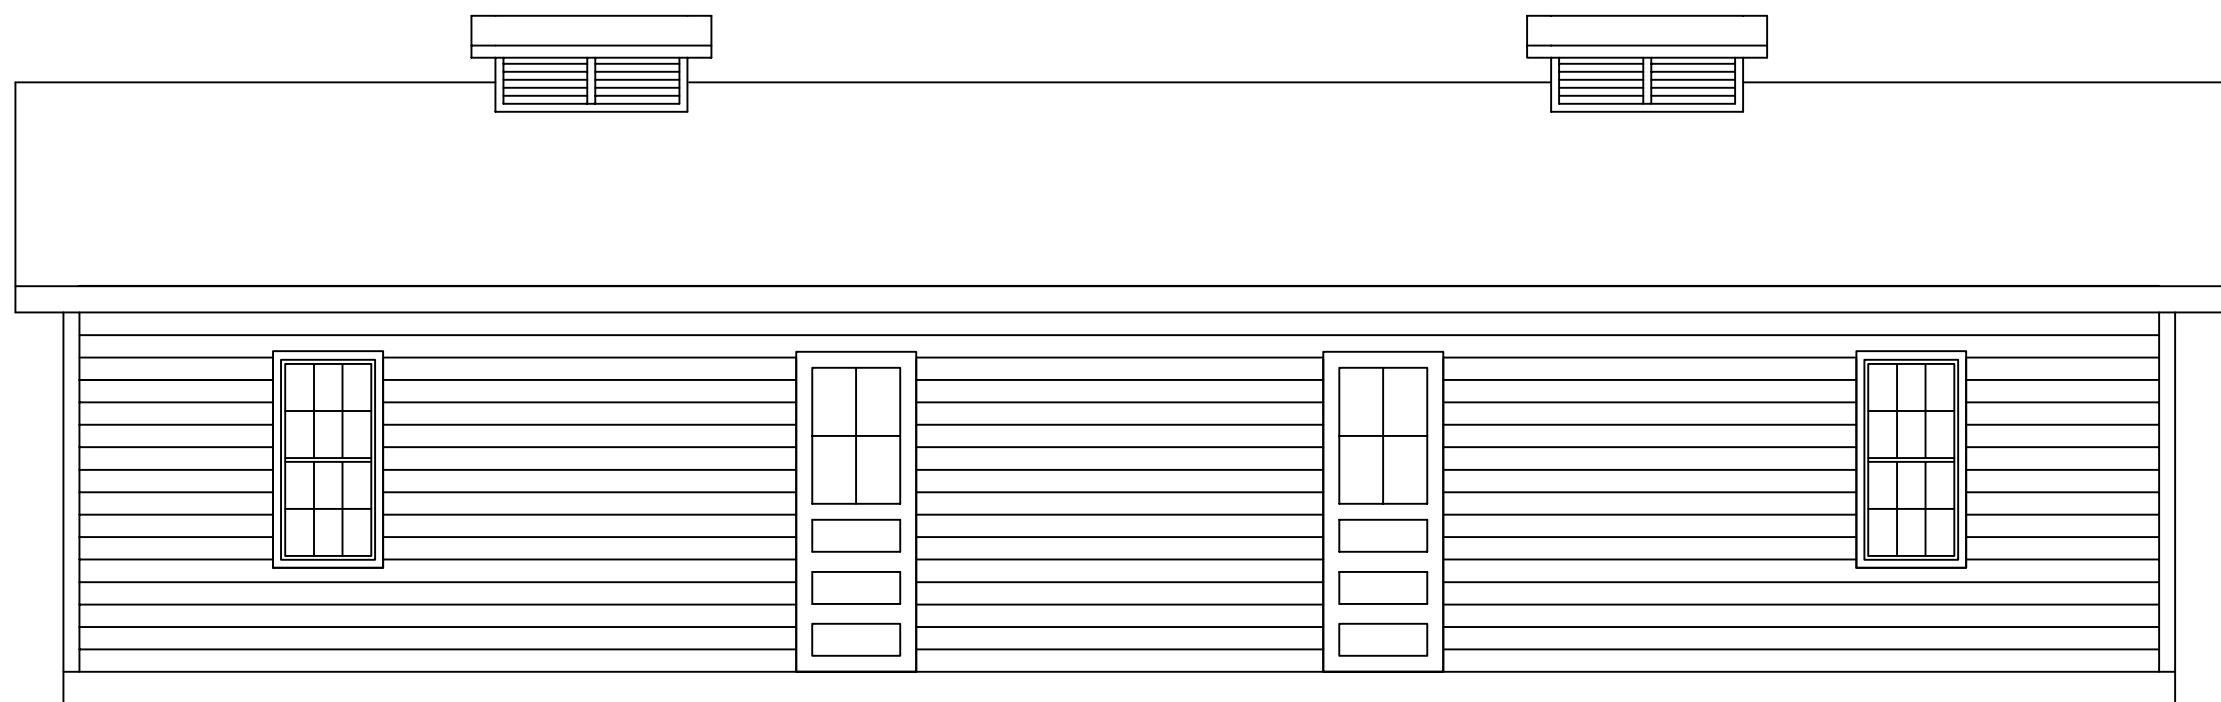

FRONT ELEVATION VIEW

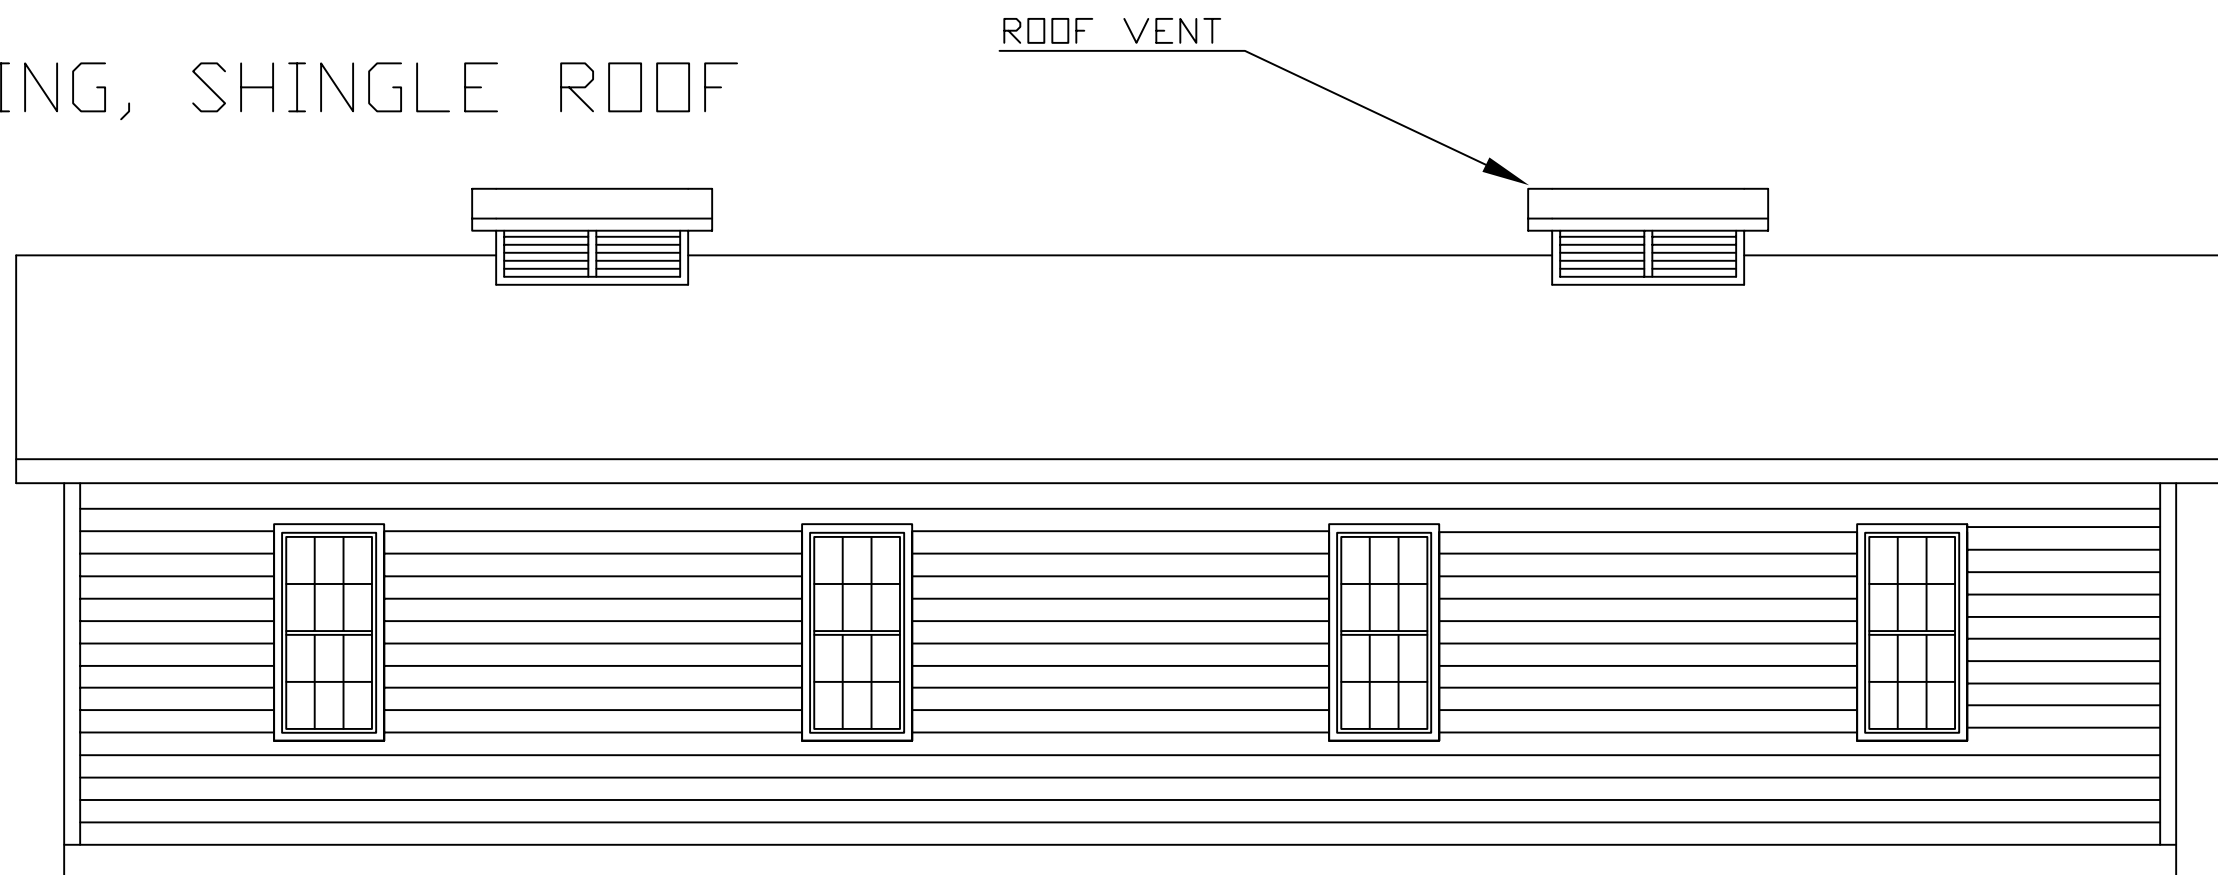


REAR ELEVATION VIEW

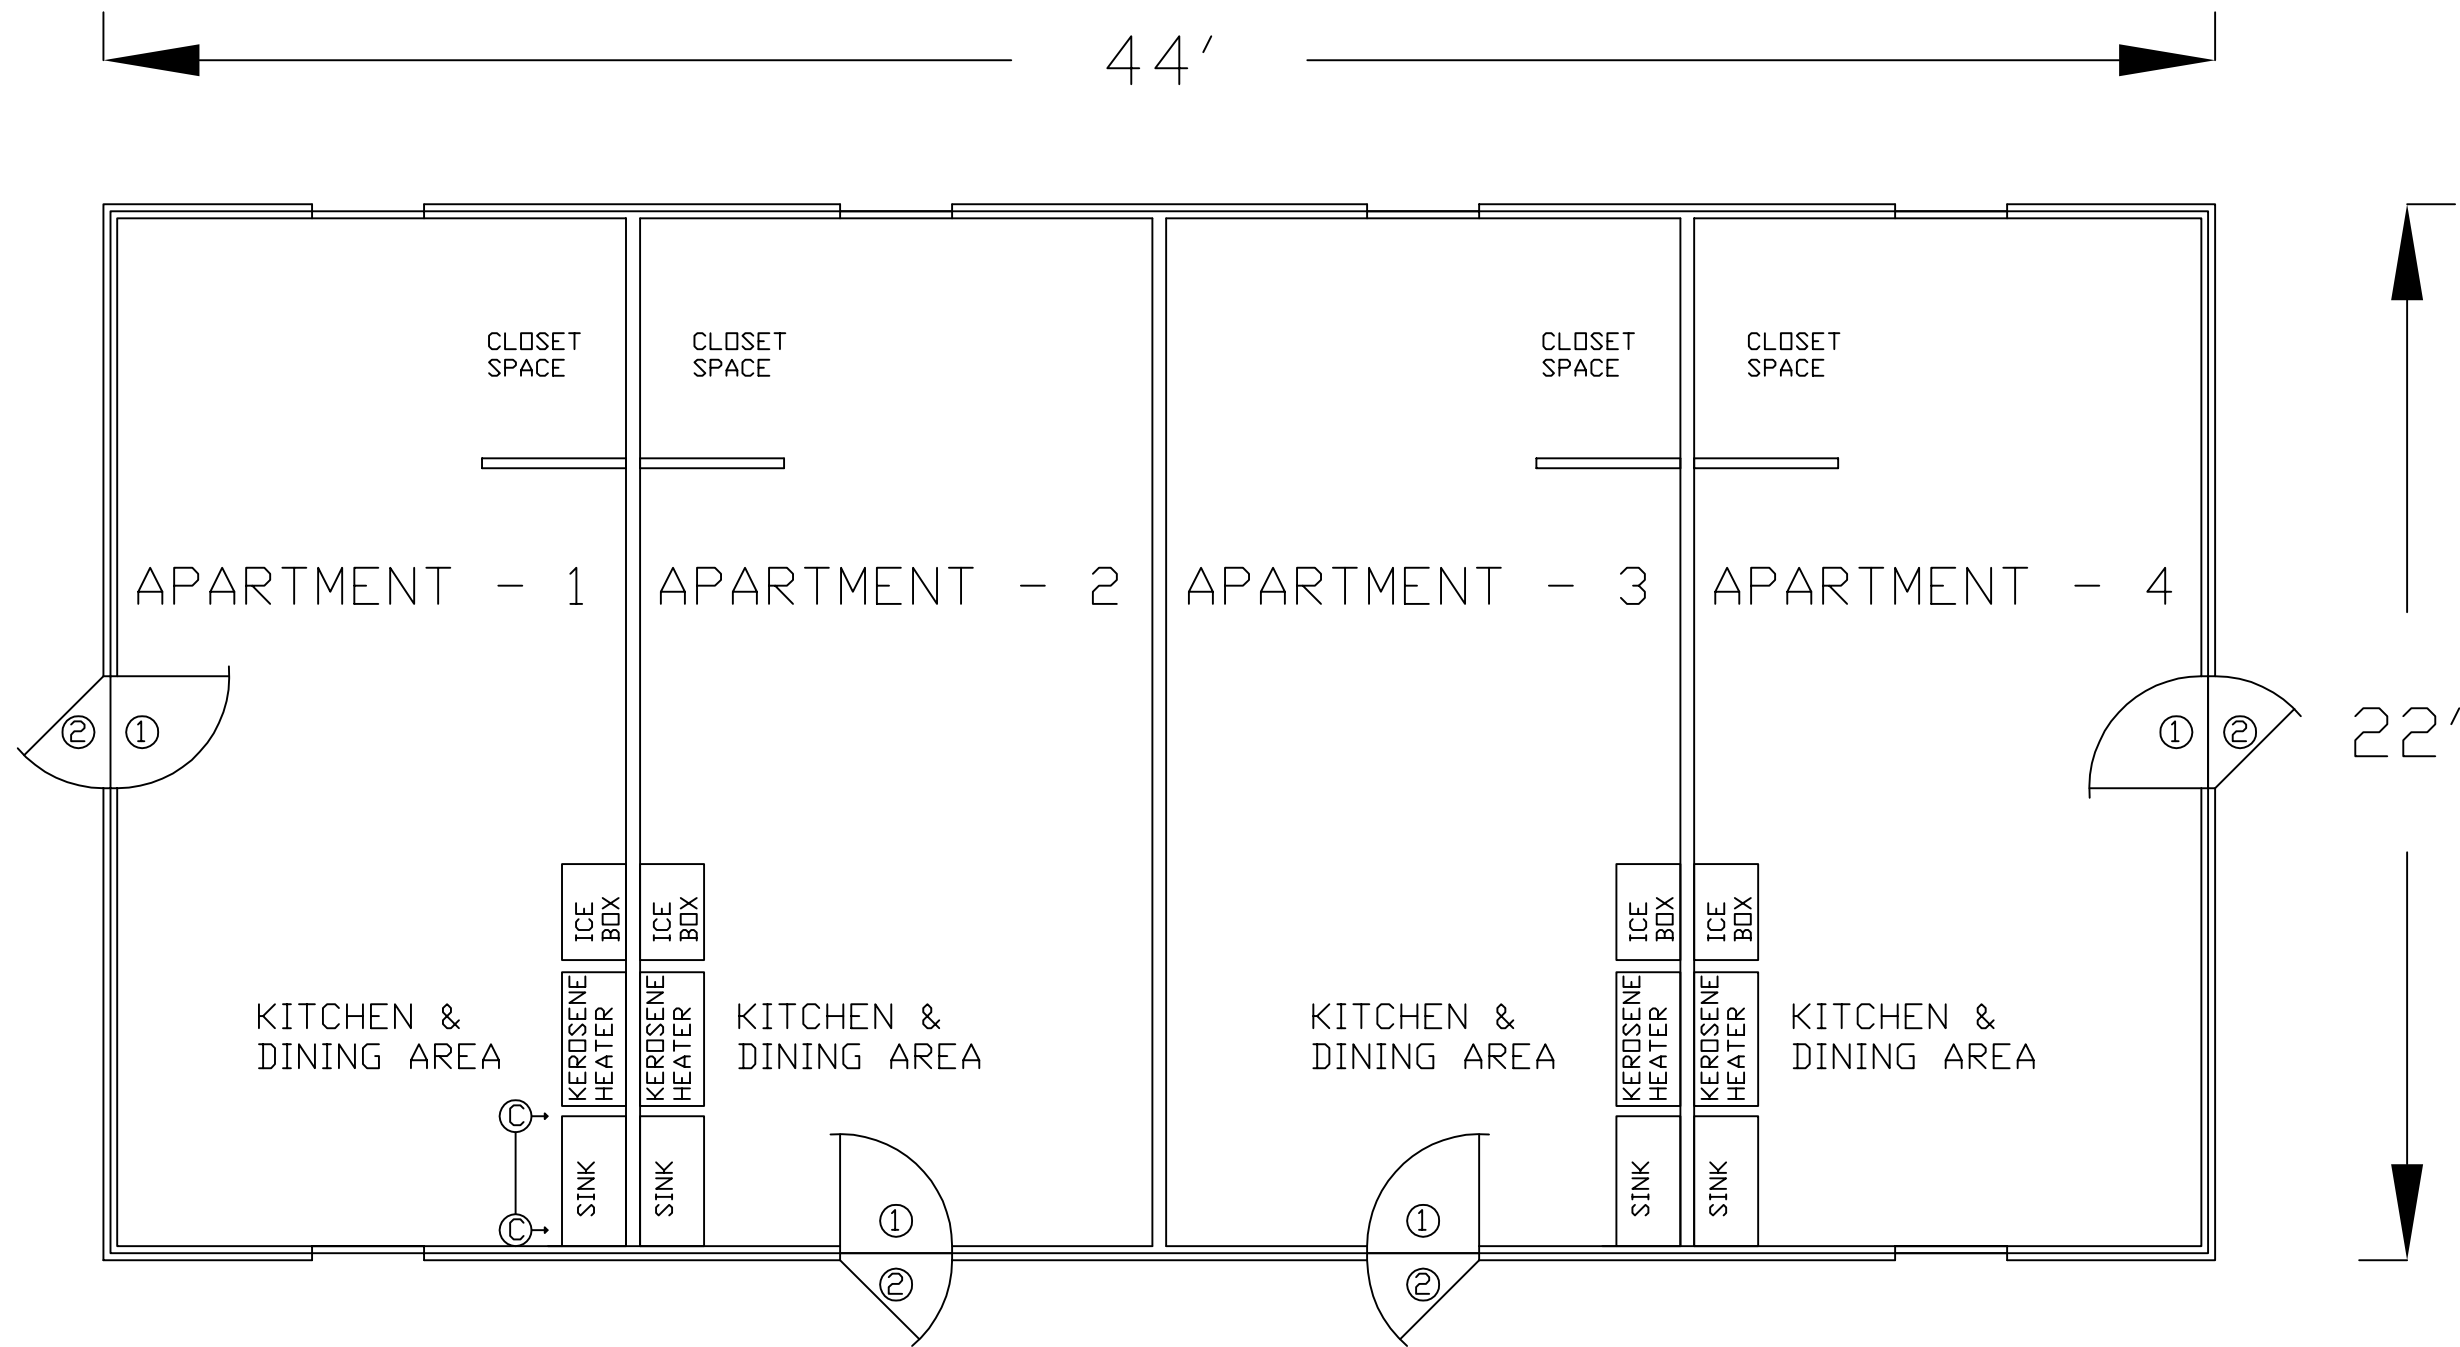


FLOOR PLAN - FOUR FAMILY DWELLING
SHOWN AS DWELLING UNITS "Q" IN PLOT PLAN.

NOTE: NUMEROUS UNITS WHERE NOT PROVIDED WITH SINKS CONNECTED TO PLUMBING.

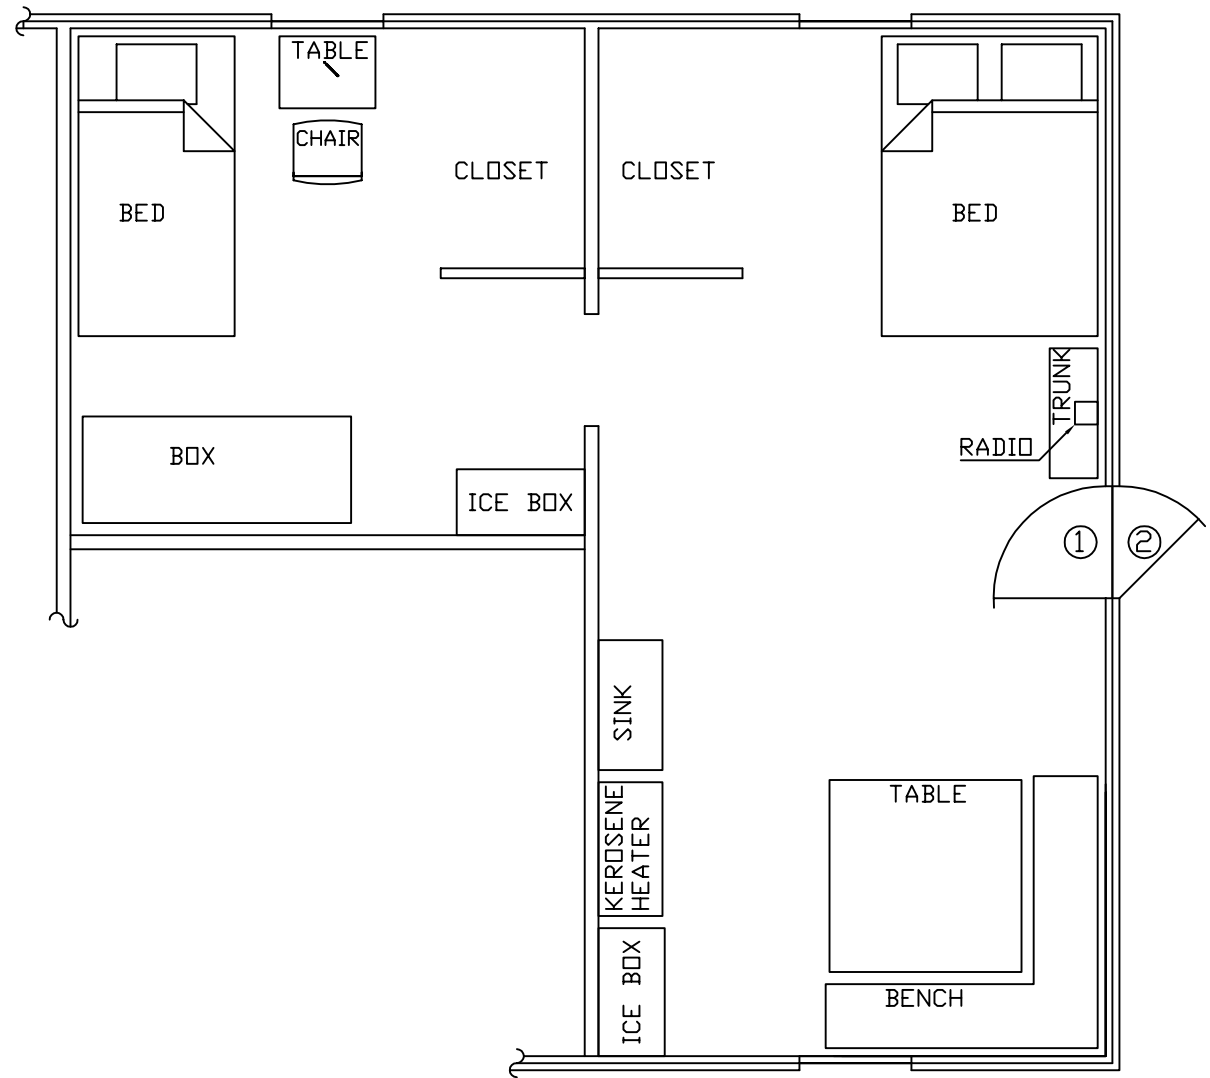

CHILDHOOD MEMORIES OF
FRANCES OTT ALLEN
COTTAGE Q-10 AS FOUND IN
DRAWING #01 OF 14




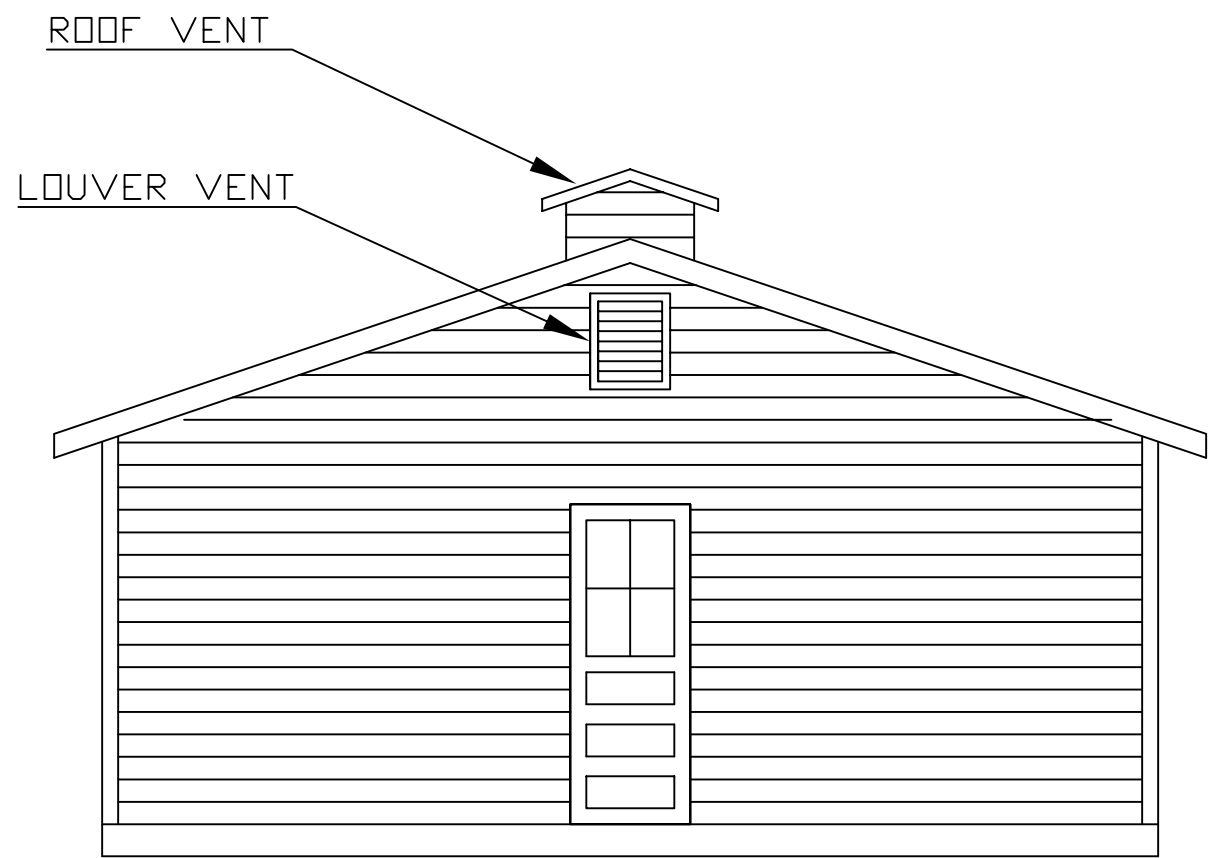


SIDE ELEVATION VIEW

TITLE: U.S. FAMILY INTERNMENT CAMP CRYSTAL CITY, TEXAS	
REV:	DWELLING UNIT "Q"
12-10-2010 02-22-2011	U.S. DEPARTMENT OF JUSTICE IMMIGRATION & NATURALIZATION SERVICE PHILADELPHIA, PA (31 AUGUST 1944)
PROVIDED BY: JOANNA WARTEMANN-HOWELL, FORMER INTERNEE, & AVERY HOWELL. NARA SOUTHWEST COLLECTION, FORT WORTH, TEXAS.	
FLOOR PLAN & ELEVATIONS	DRAWING #12 OF 17
DRAWN BY: WERNER R. ULRICH, FORMER INTERNEE	
SCALE: 1/4"=1'	DRAWN: 09-26-2010 ©2011 WERNER R. ULRICH

BATH HOUSE

FRAME CONSTRUCTION ON 6" CONCRETE FLOOR, OIL TREATED REDWOOD SIDING, SHINGLE ROOF

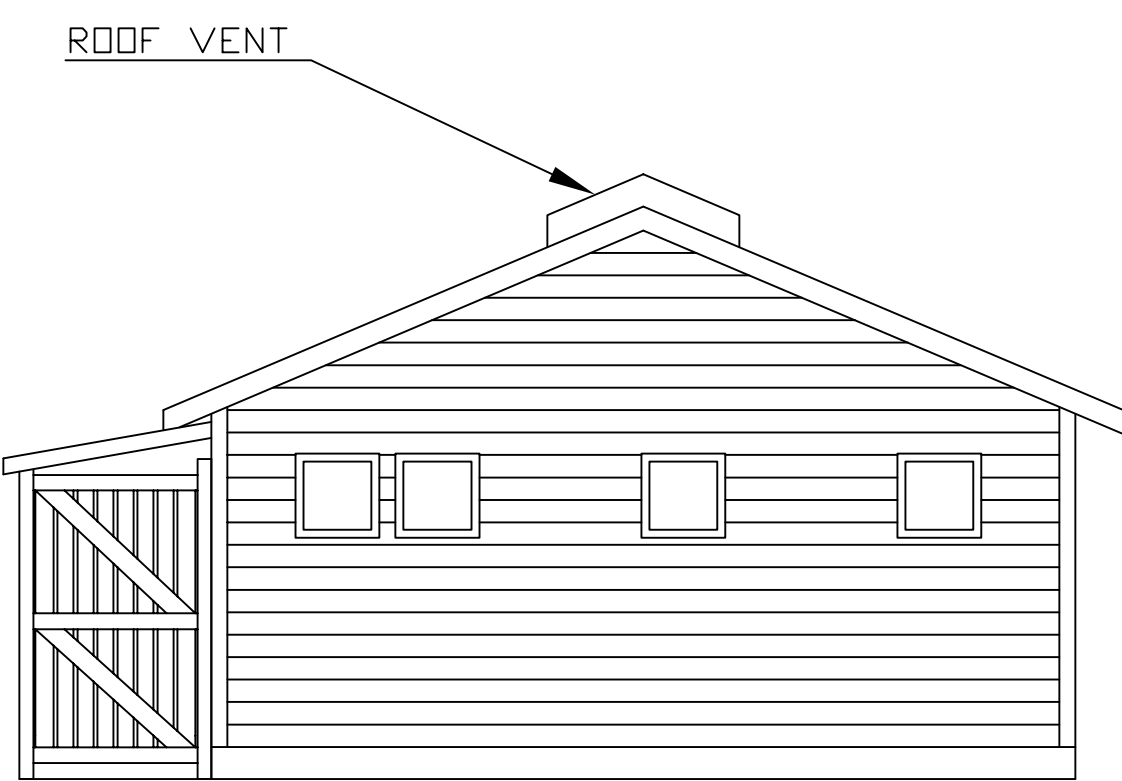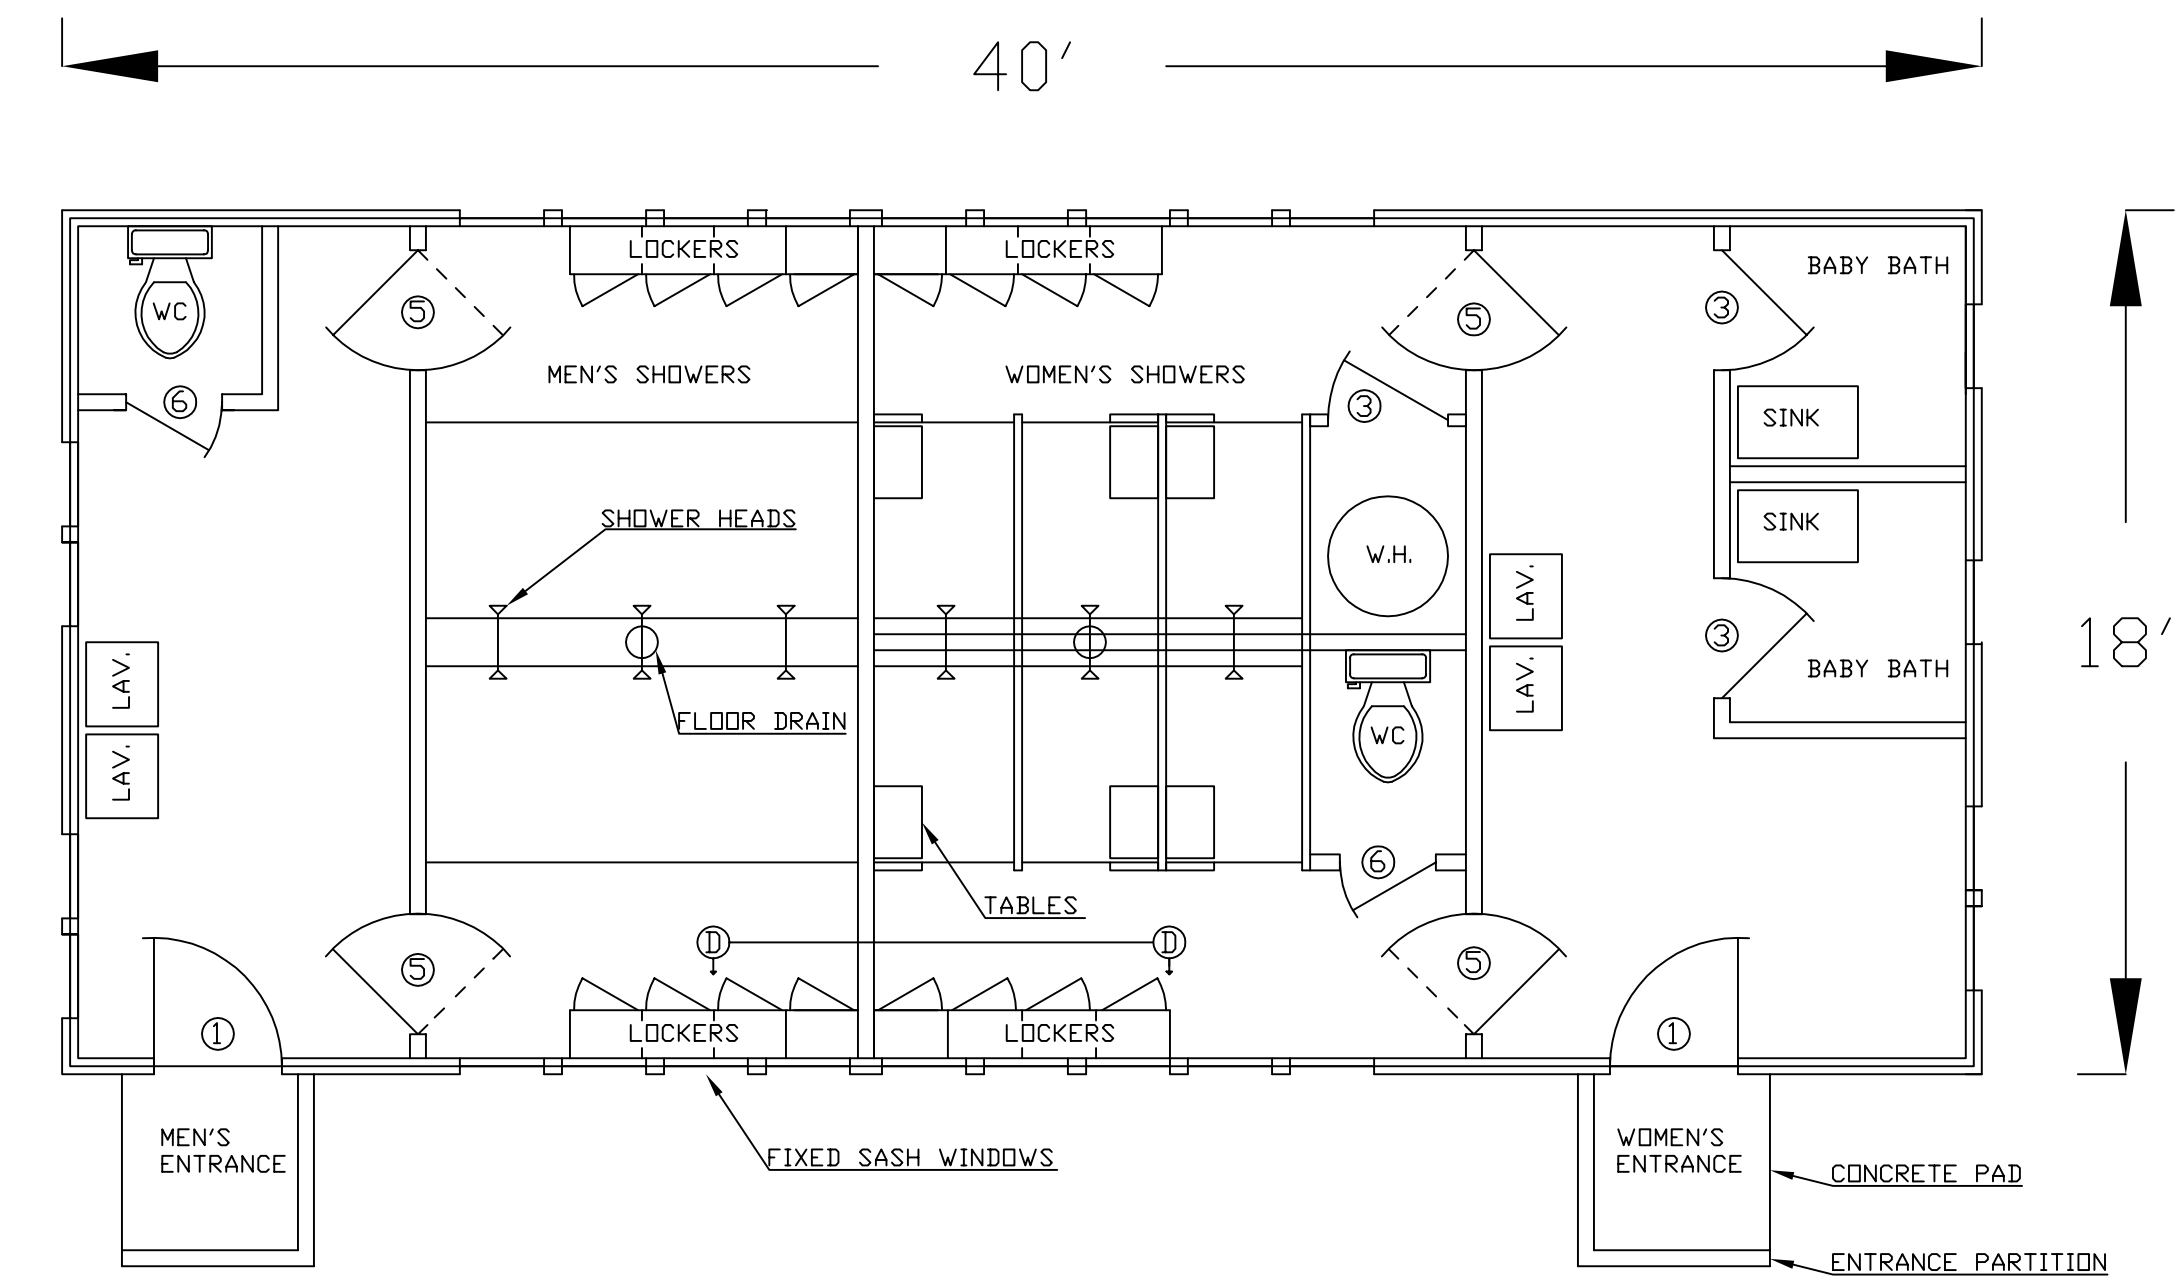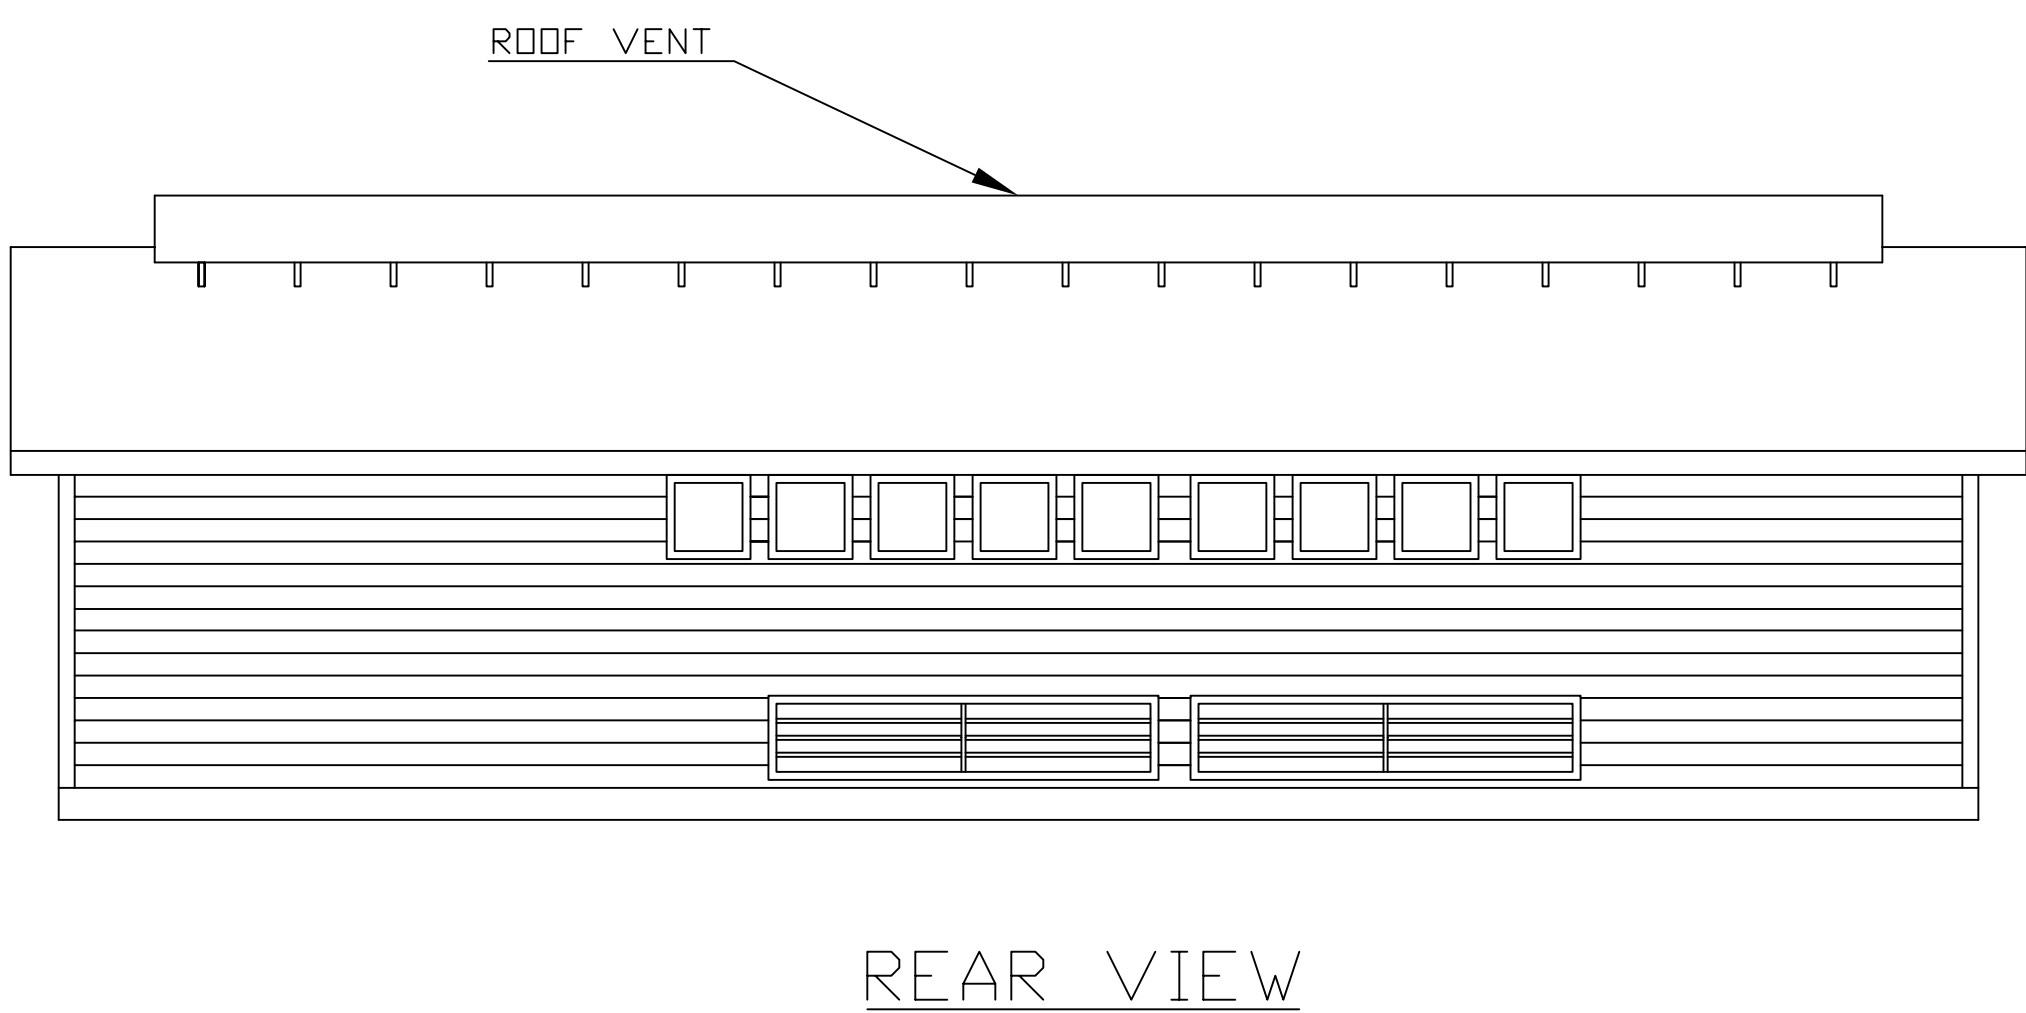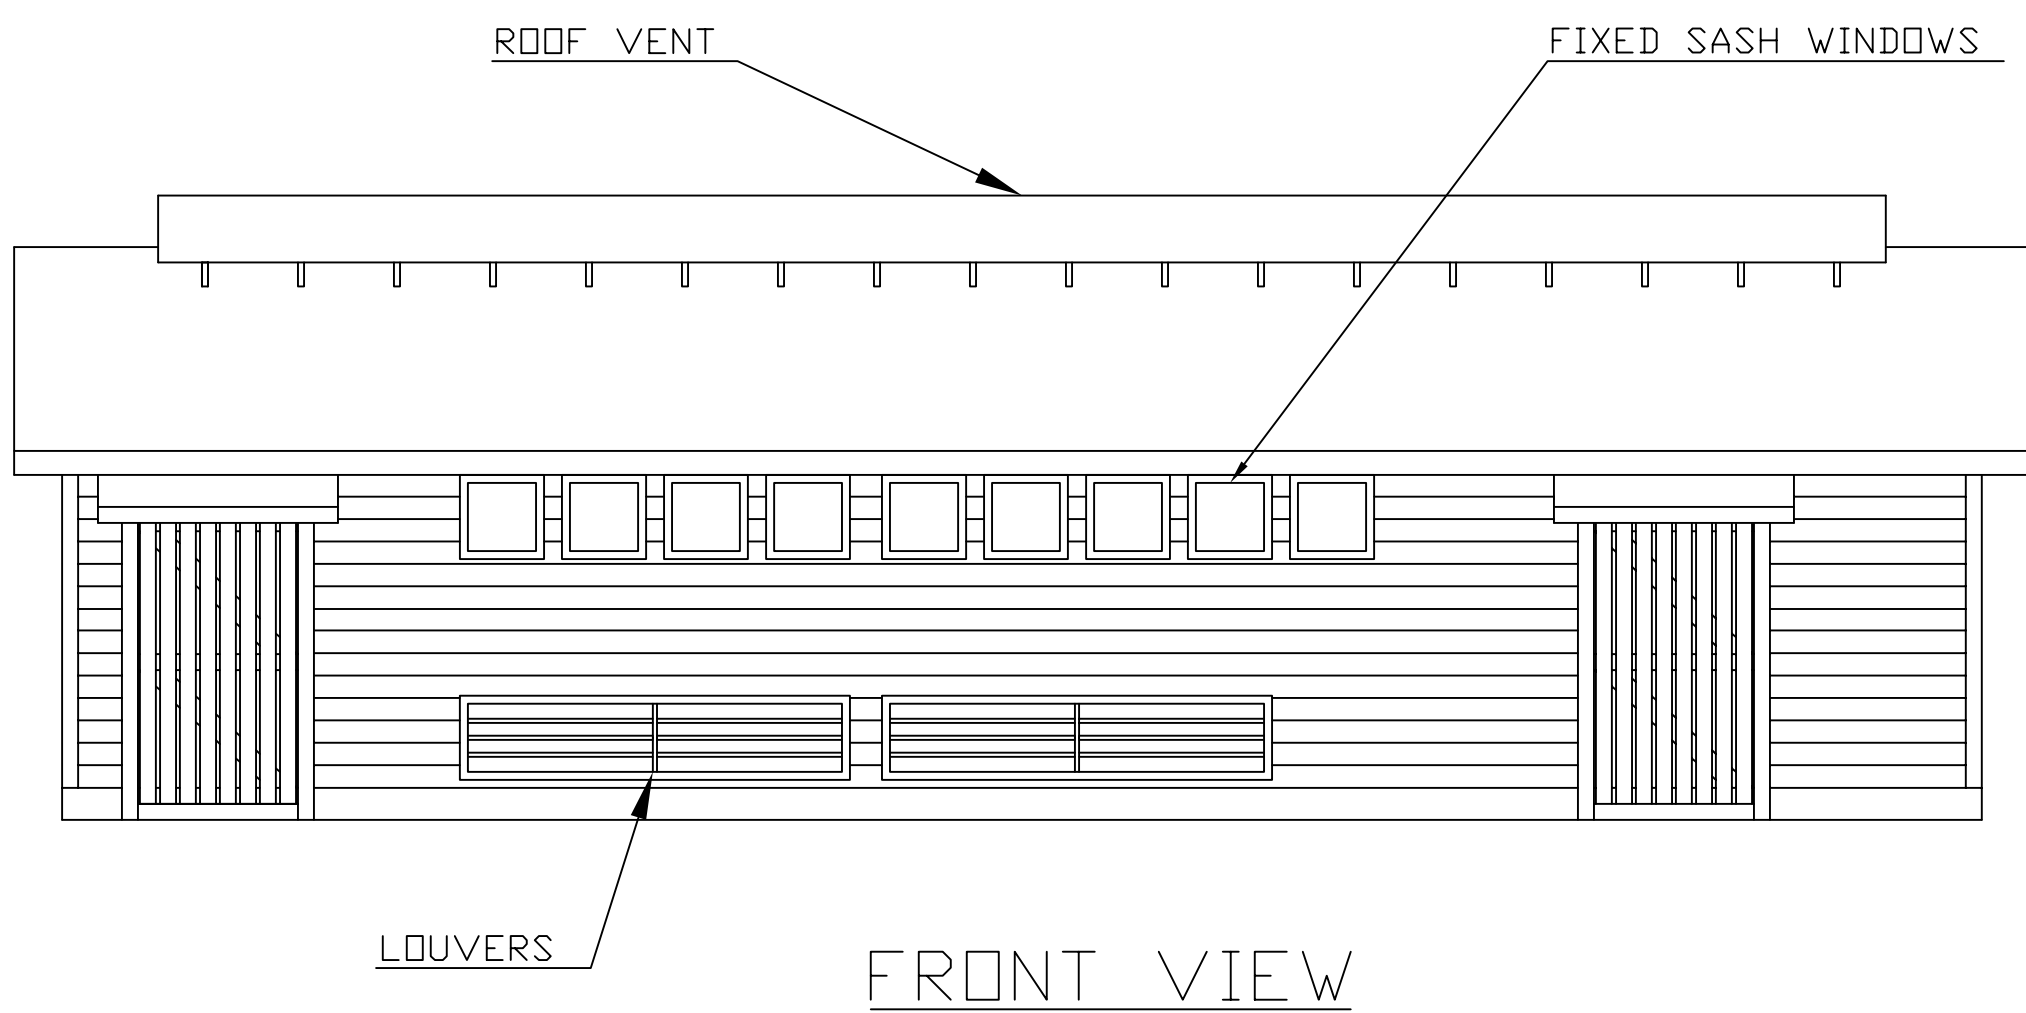

FLOOR PLAN - BATH HOUSE






LEFT VIEW - MEN'S ENTRANCE

RIGHT VIEW - WOMEN'S ENTRANCE

TITLE: U.S. FAMILY INTERNMENT CAMP CRYSTAL CITY, TEXAS	
REV:	BATH HOUSE
12-10-2010 02-22-2011	U.S. DEPARTMENT OF JUSTICE IMMIGRATION & NATURALIZATION SERVICE PHILADELPHIA, PA (31 AUGUST 1944)
PROVIDED BY: JOANNA WARTEMANN-HOWELL, FORMER INTERNEE, & AVERY HOWELL. NARA SOUTHWEST COLLECTION, FORT WORTH, TEXAS.	
FLOOR PLAN & ELEVATIONS	DRAWING #13 OF 17
DRAWN BY: WERNER R. ULRICH, FORMER INTERNEE	
SCALE: 1/4"=1'	DRAWN: 09-26-2010 ©2011 WERNER R. ULRICH

LATRINE


FRAME CONSTRUCTION ON 6" CONCRETE FLOOR, OIL TREATED REDWOOD SIDING, SHINGLE ROOF

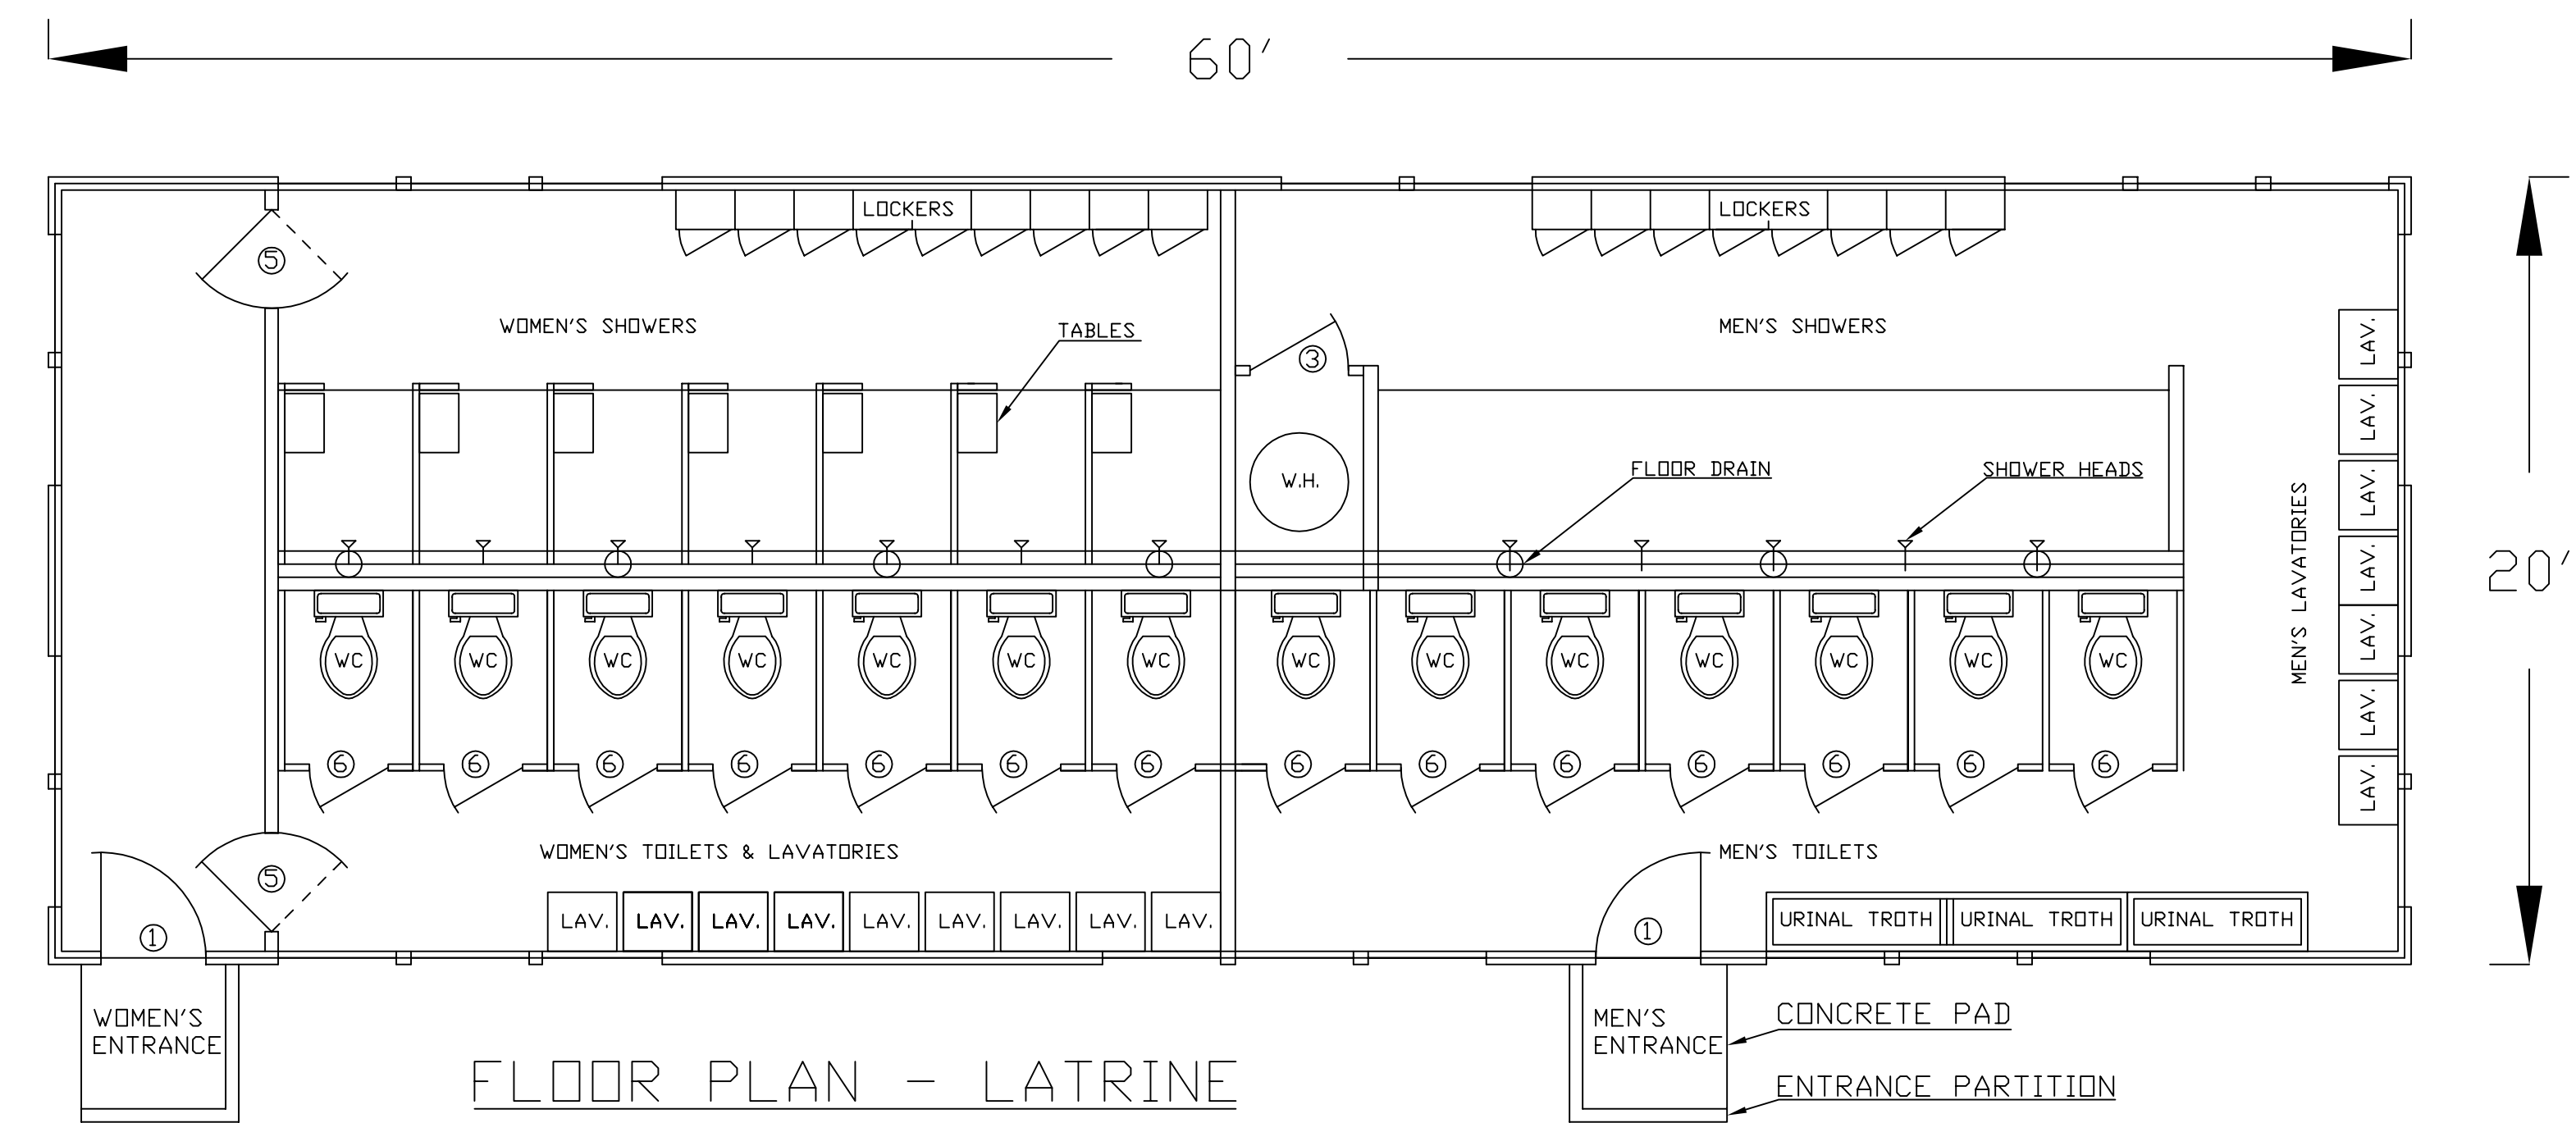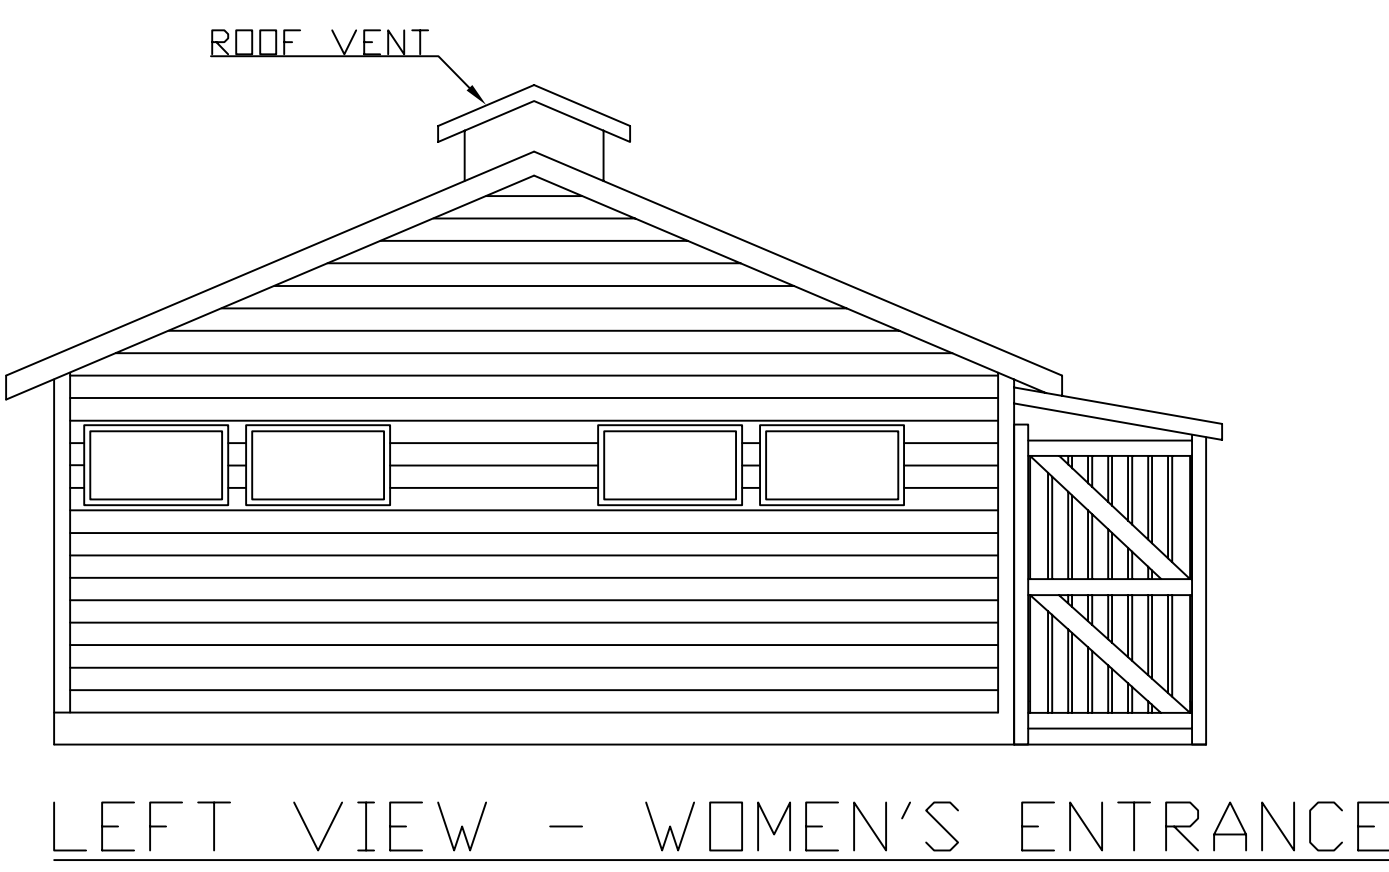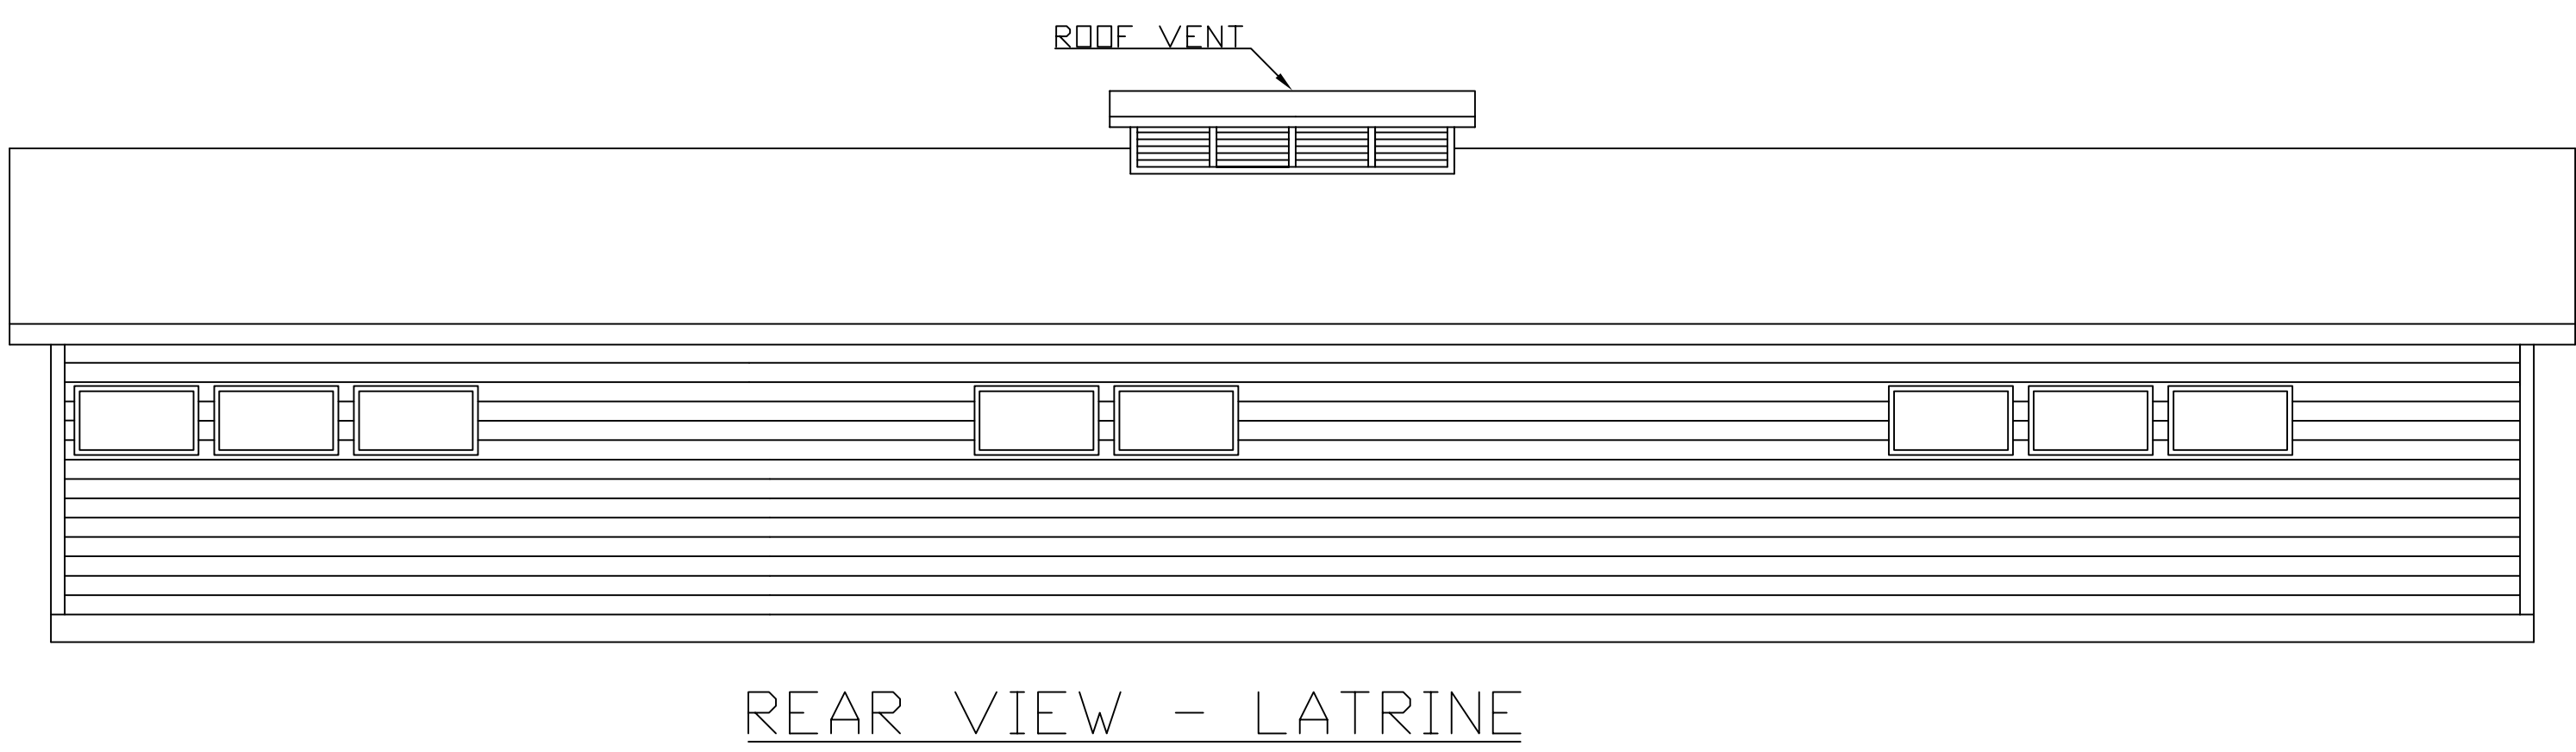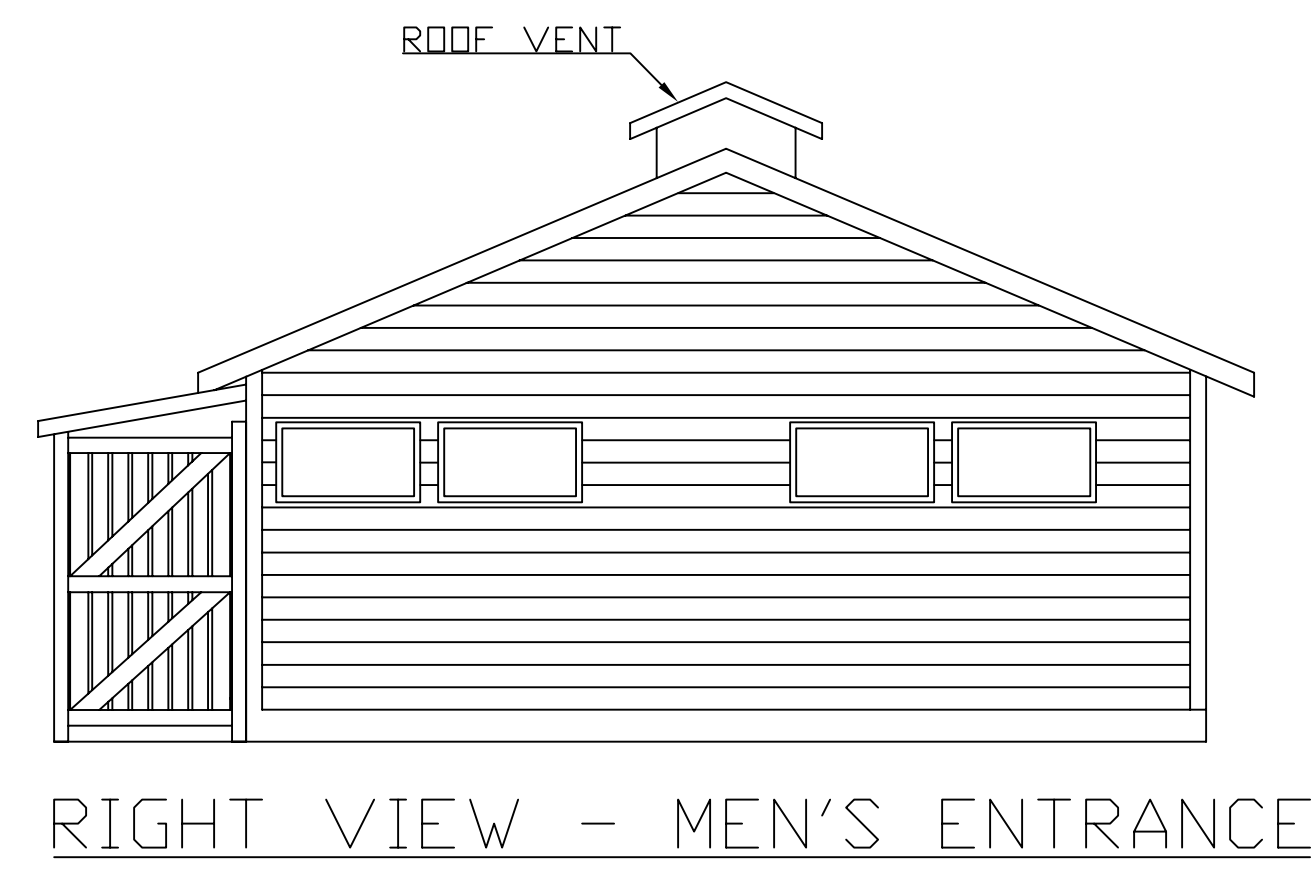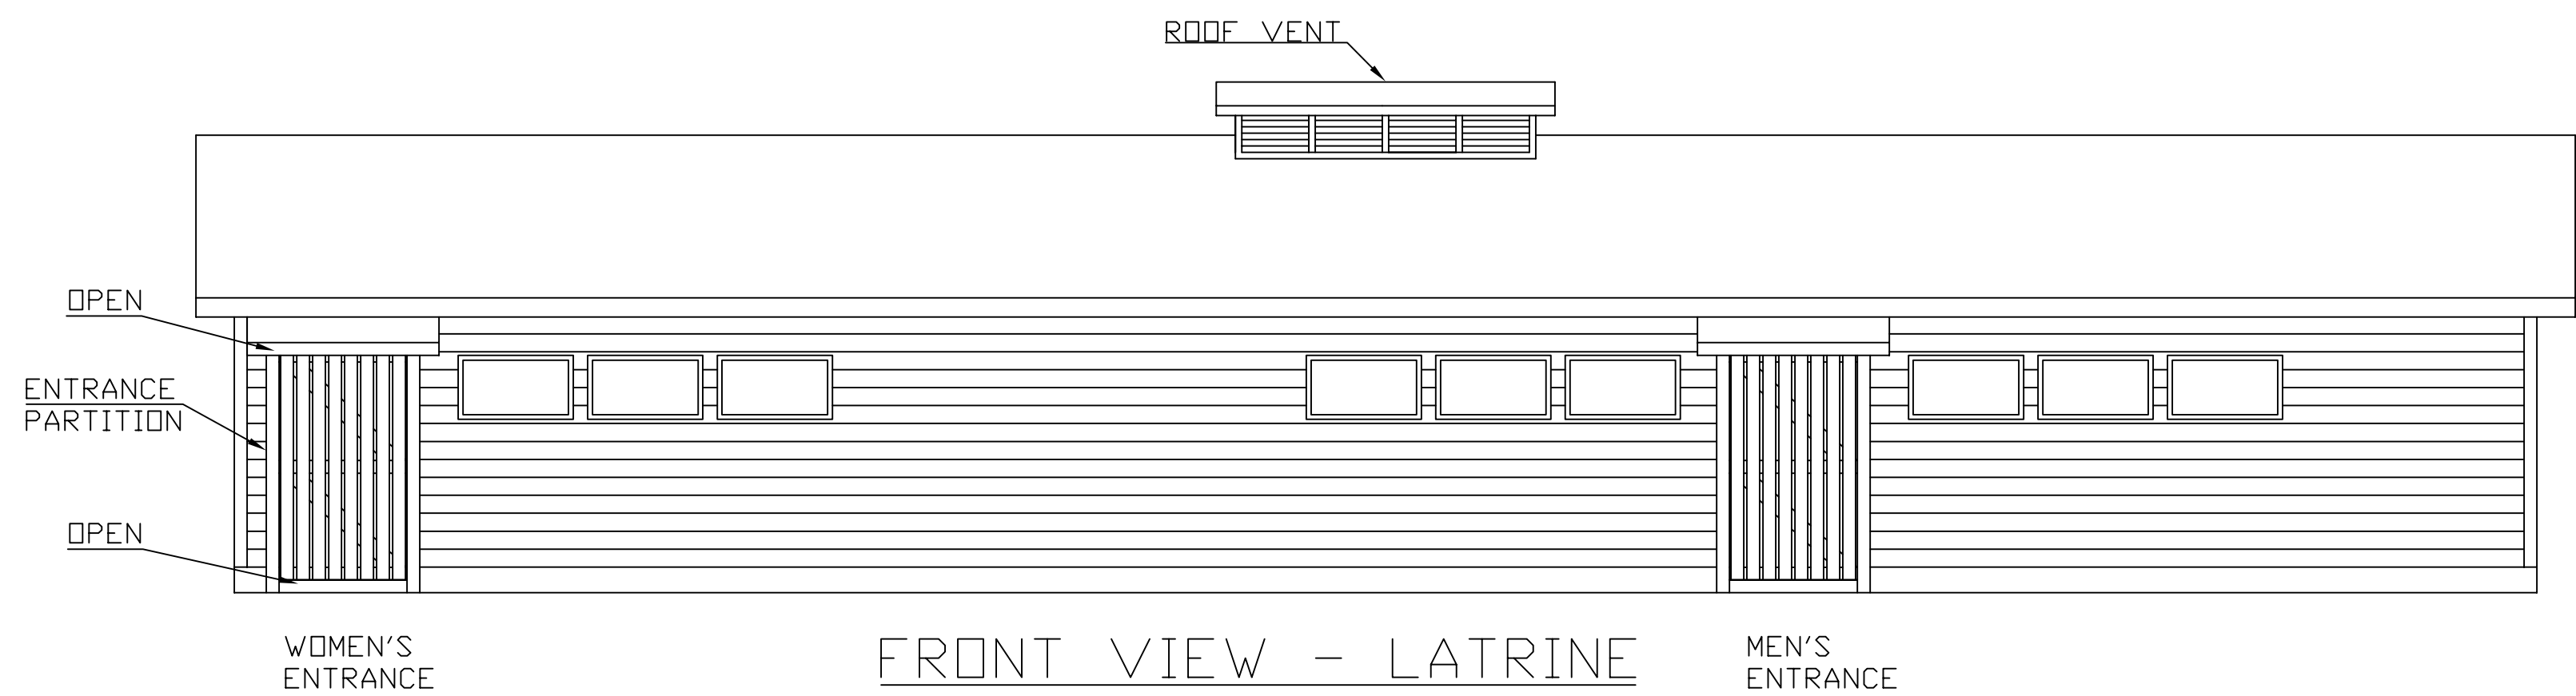

TITLE: U.S. FAMILY INTERNMENT CAMP
CRYSTAL CITY, TEXAS

REV:	LATRINE
10-31-2010 02-22-2011	U.S. DEPARTMENT OF JUSTICE IMMIGRATION & NATURALIZATION SERVICE PHILADELPHIA, PA (31 AUGUST 1944) PROVIDED BY: ANNELIESE ENDERS-SPOREL, FORMER INTERNEE & PHOTOS (CIRCA 1945)
FLOOR PLAN & ELEVATIONS	DRAWING #14 OF 14
DRAWN BY: WERNER R. ULRICH, FORMER INTERNEE	
SCALE: 1/4"=1'	DRAWN: 08-03-2010 ©2011 WERNER R. ULRICH

FLOOR PLAN – MESS HALL & BOILER ROOM

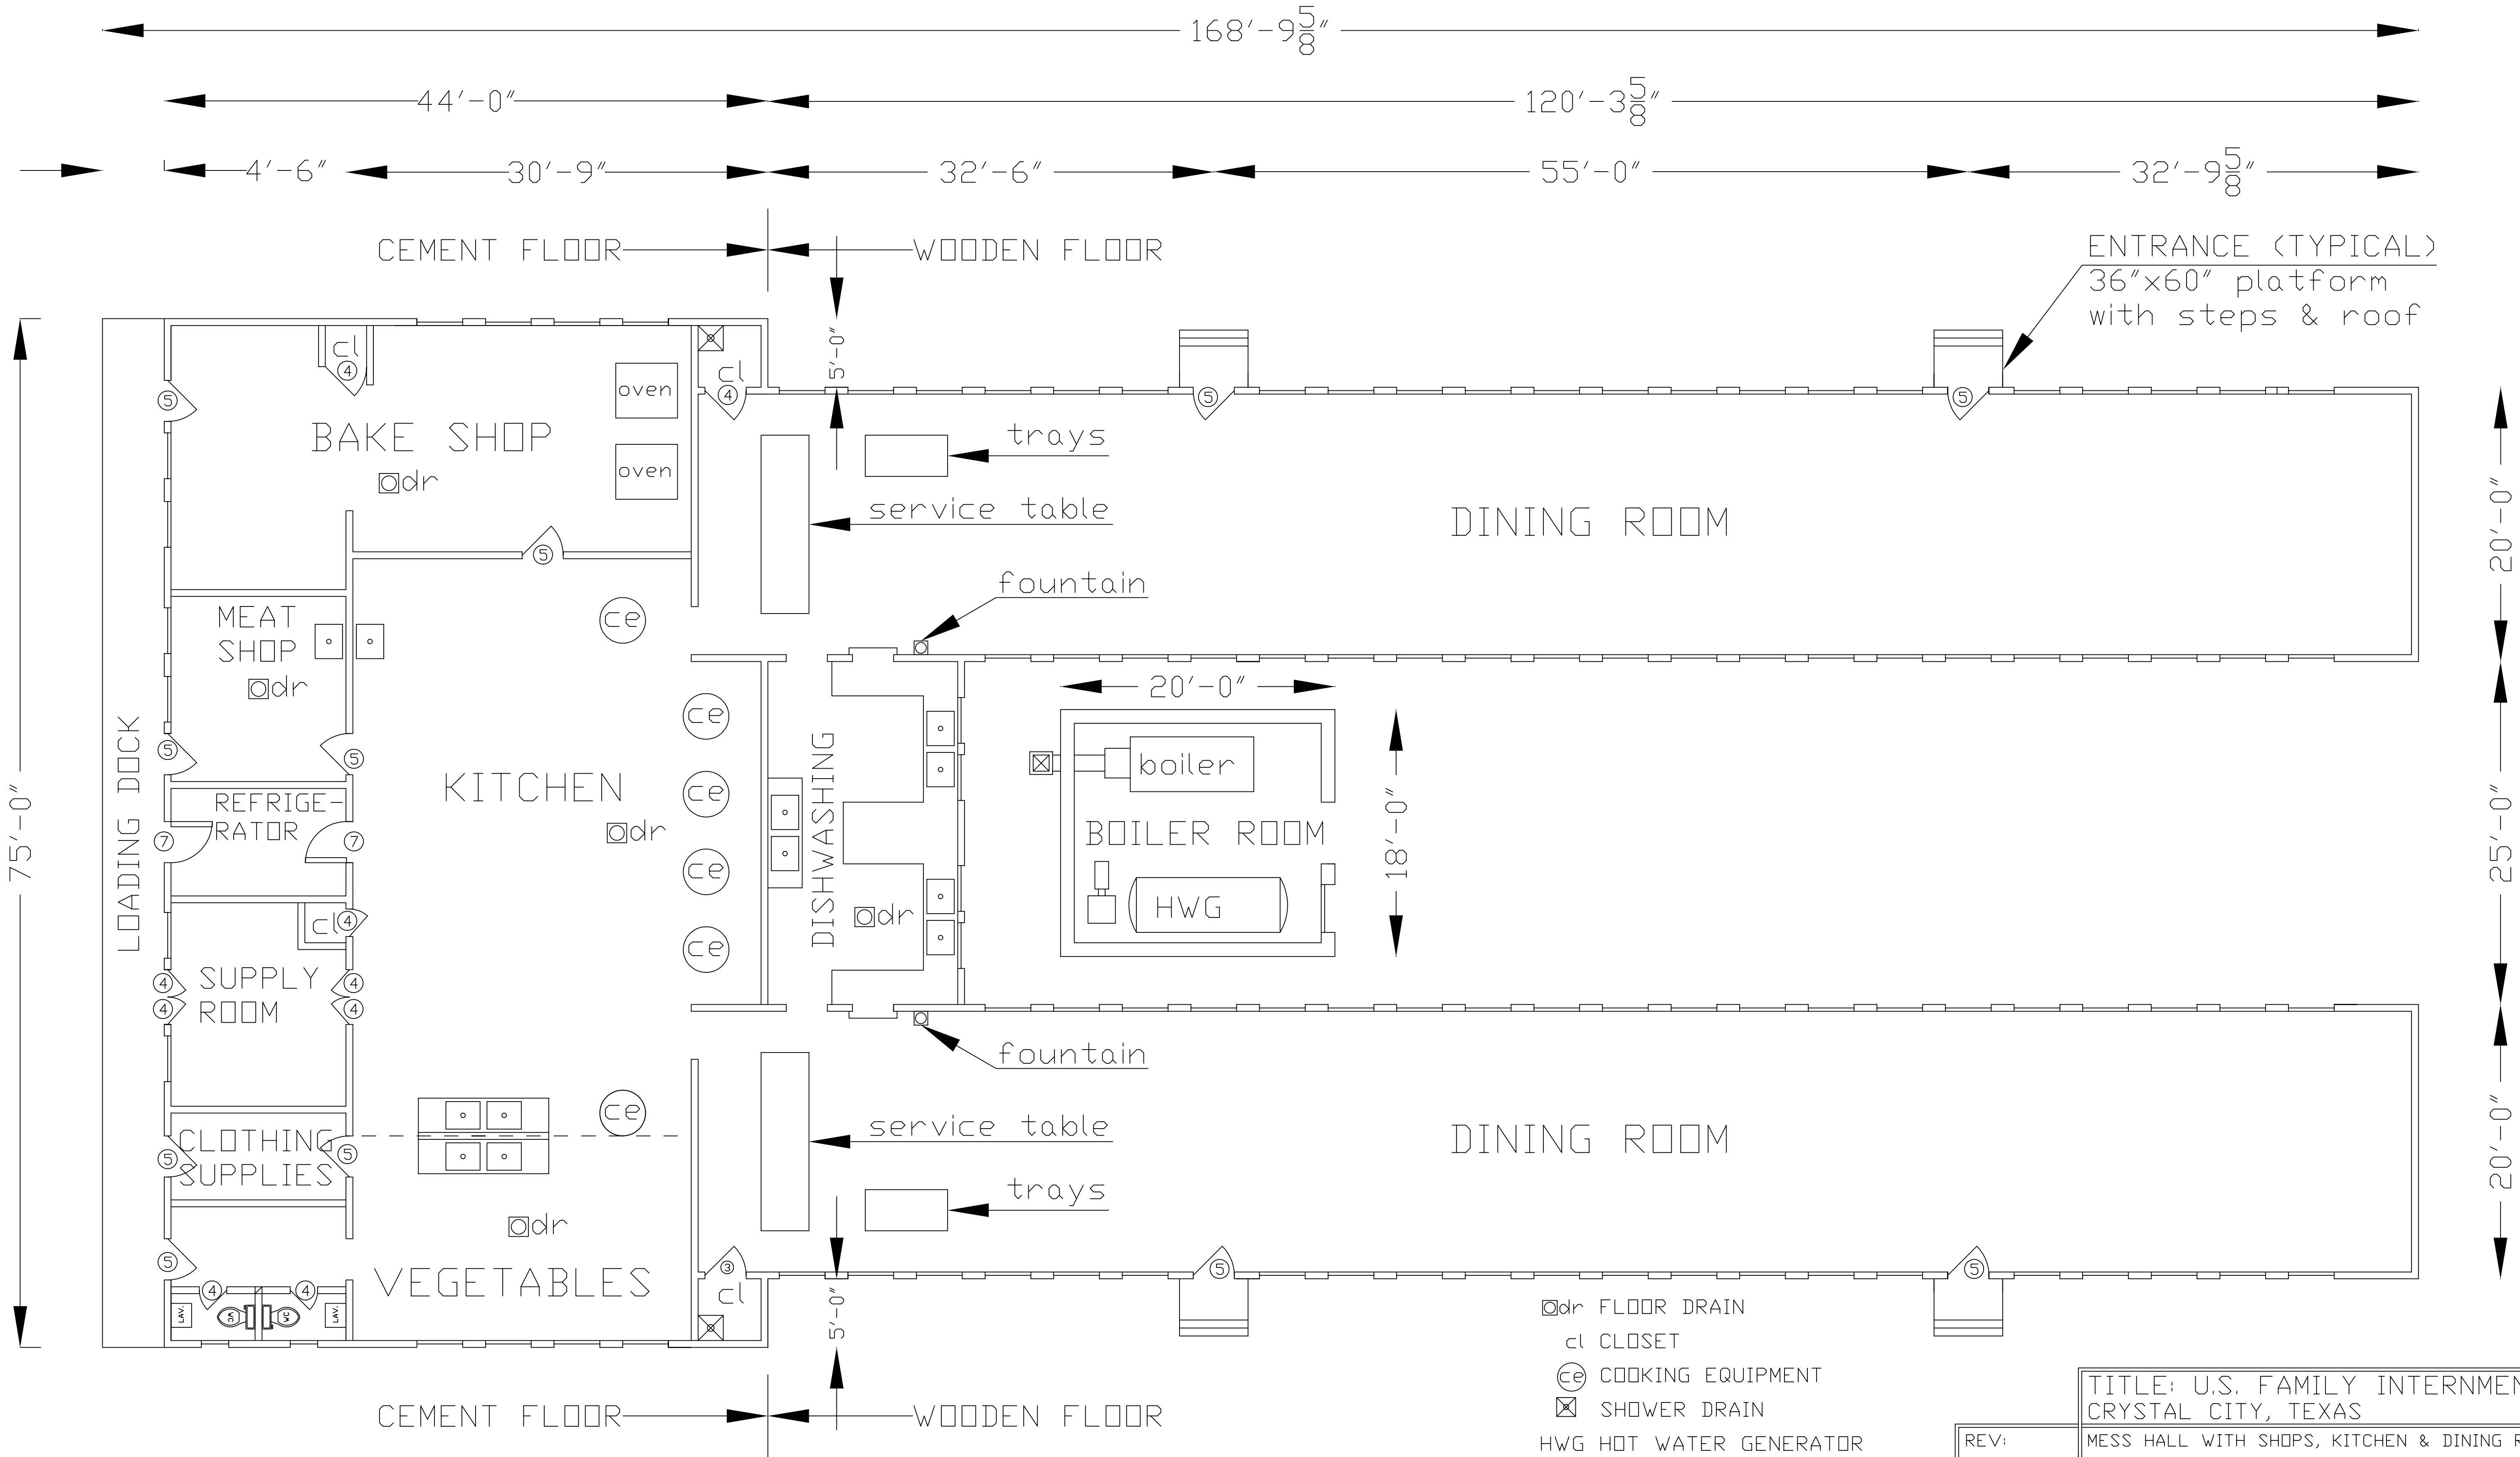

NOTES:

MESS HALL LOCATED AT INTERSECTIONS OF WASHINGTON STREET & 11TH AVENUE
AND 11TH AVENUE & ARIZONA STREET AS SHOWN IN PLOT DRAWING #01 OF 17.
FOR DOOR & WINDOW ELEVATIONS, GO TO DRAWING #07 OF 17.

- ☐dr FLOOR DRAIN
- cl CLOSET
- ☒ce COOKING EQUIPMENT
- ☒ SHOWER DRAIN
- HWG HOT WATER GENERATOR
- wc WATER CLOSET
- lav BATHROOM SINK
- ☐ COMMERCIAL SINK
- ④ 26"x68" DOOR
- ⑤ 36"x68" DOOR
- ⑦ 36"x68" INSULATED DOOR

TITLE: U.S. FAMILY INTERNMENT CAMP CRYSTAL CITY, TEXAS	
REV:	MESS HALL WITH SHOPS, KITCHEN & DINING ROOM
U.S. DEPARTMENT OF JUSTICE IMMIGRATION & NATURALIZATION SERVICE PHILADELPHIA, PA (31 AUGUST 1944) ORIGINAL BLUEPRINTS, VIA DIGITAL, PROVIDED BY NATIONAL ARCHIVES & RECORDS ADMINISTRATION, 700 PENNSYLVANIA AVENUE NW, WASHINGTON, D.C.	
FLOOR PLAN	DRAWING #15 OF 17
DRAWN BY: WERNER R. ULRICH, FORMER INTERNEE	
SCALE: 1/8"=1'	DRAWN: 04-01-2018 ©2018 WERNER R. ULRICH


TITLE: U.S. FAMILY INTERNMENT CAMP CRYSTAL CITY, TEXAS	
REV:	MECHANICAL DRAWING - KITCHEN & BOILER ROOM
	U.S. DEPARTMENT OF JUSTICE IMMIGRATION & NATURALIZATION SERVICE PHILADELPHIA, PA (31 AUGUST 1944)
	ORIGINAL BLUEPRINTS, VIA DIGITAL, PROVIDED BY NATIONAL ARCHIVES & RECORDS ADMINISTRATION, 700 PENNSYLVANIA AVENUE NW, WASHINGTON, D.C.
MECHANICAL DRAWING	DRAWING #16 OF 17
DRAWN BY: WERNER R. ULRICH, FORMER INTERNEE	
SCALE: 3/4"=1'	DRAWN: 04-08-2018
©2011 WERNER R. ULRICH	

MESS HALL – ELEVATIONS


VIEW FROM WASHINGTON STREET




VIEW FROM ARIZONA STREET

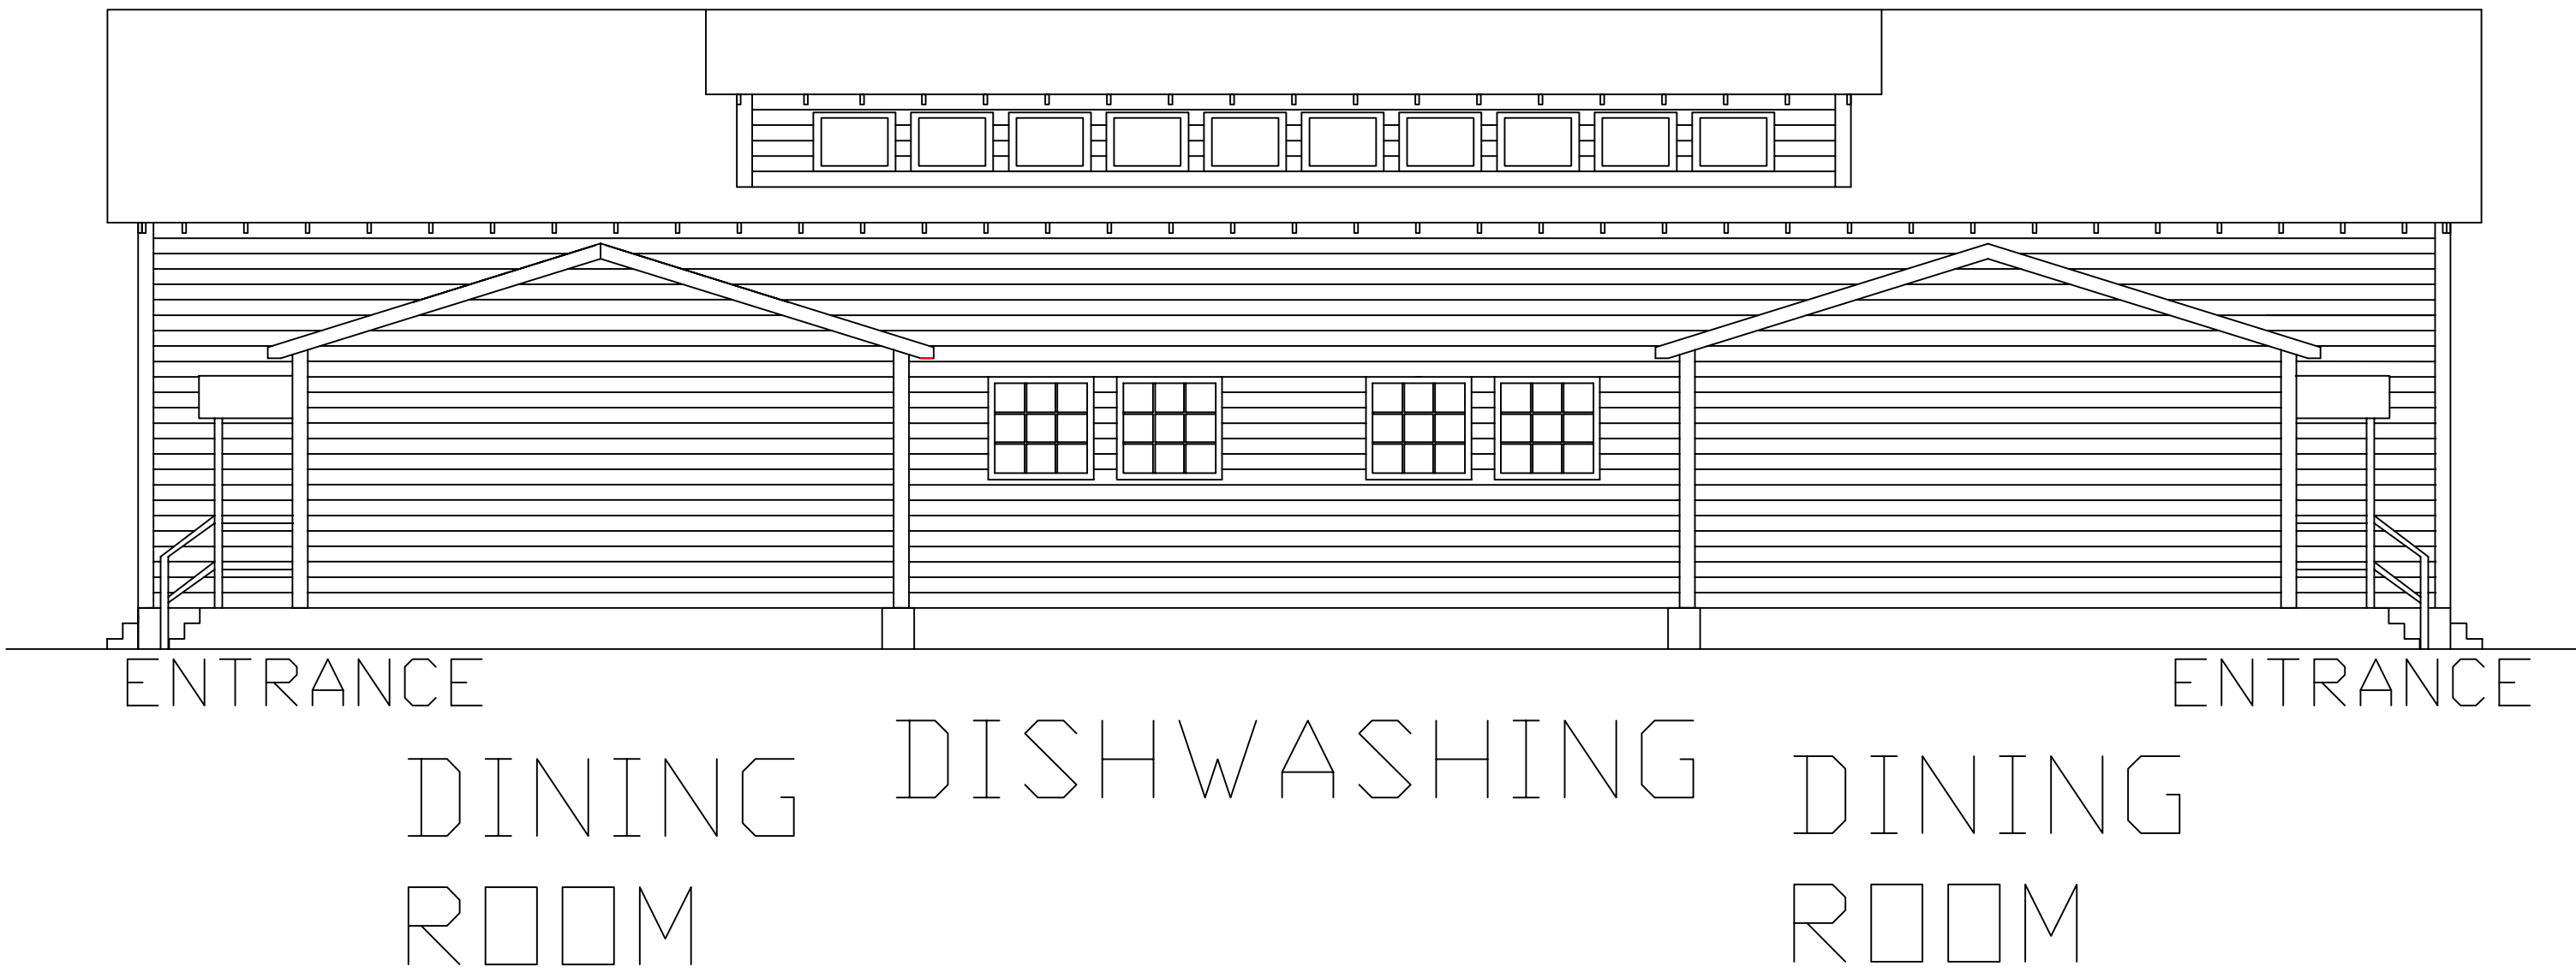

VIEW FROM 11th AVENUE

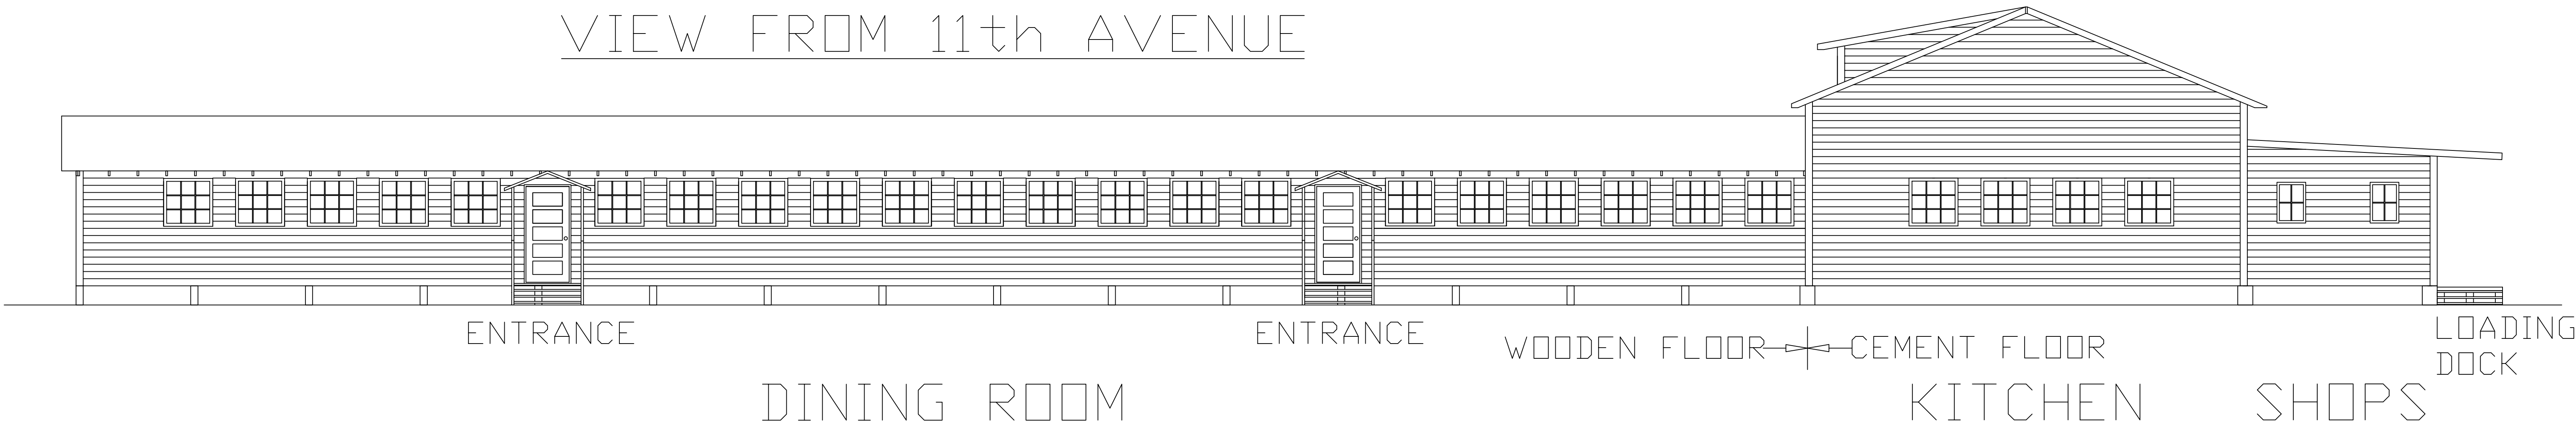

- SHOP #1 – Bake Shop
- SHOP #2 – Meat Shop
- SHOP #3 – Refrigerator
- SHOP #4 – Supply Room
- SHOP #5 – Clothing Supplies
- SHOP #5 – Vegetables

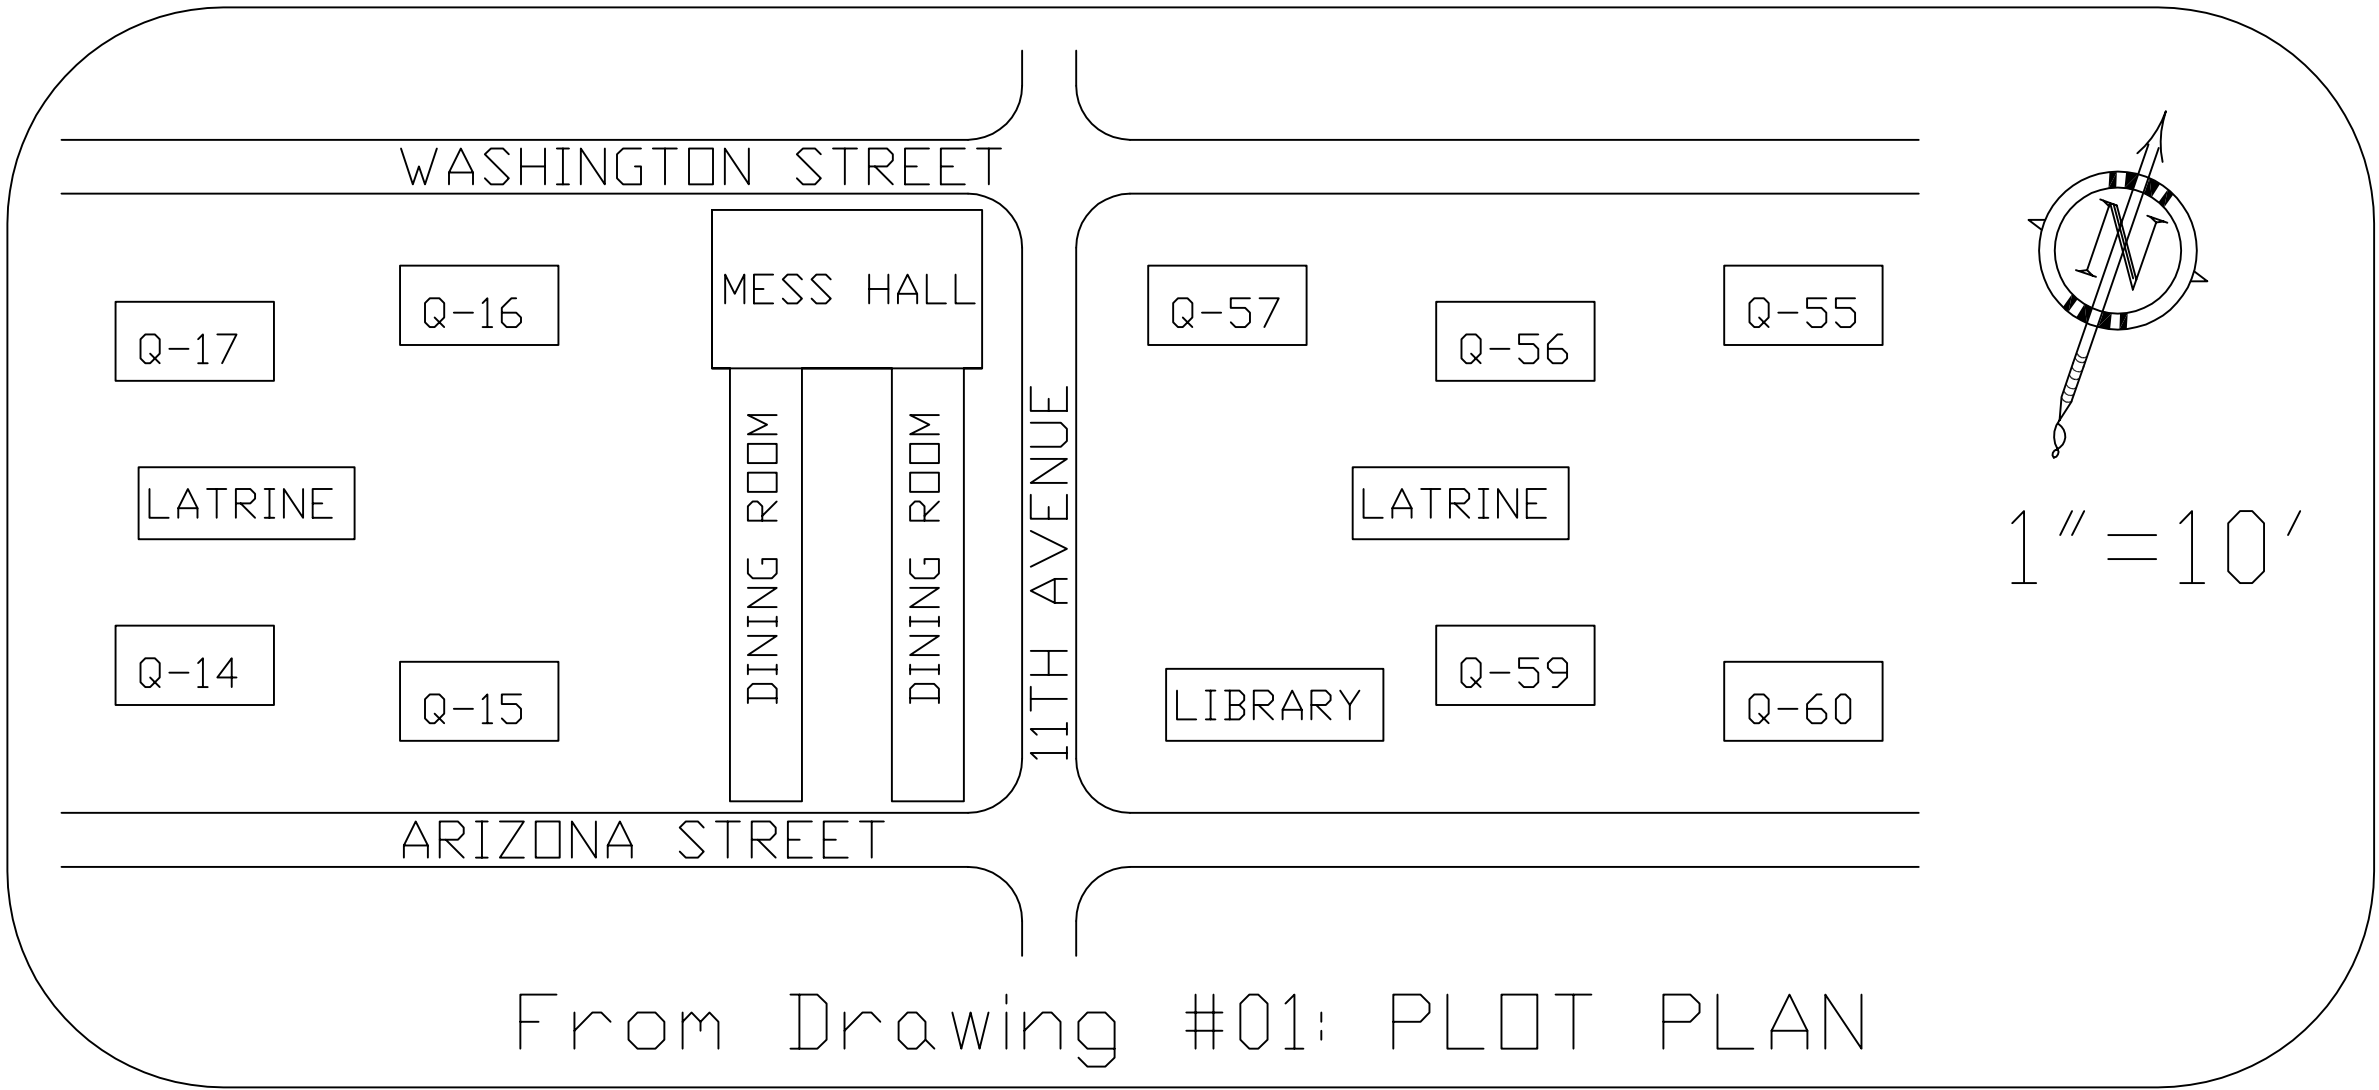

From Drawing #01: PLOT PLAN

TITLE: U.S. FAMILY INTERNMENT CAMP CRYSTAL CITY, TEXAS	
REV:	MESS HALL
U.S. DEPARTMENT OF JUSTICE IMMIGRATION & NATURALIZATION SERVICE PHILADELPHIA, PA (31 AUGUST 1944)	
ORIGINAL BLUEPRINTS, VIA DIGITAL, PROVIDED BY NATIONAL ARCHIVES & RECORDS ADMINISTRATION, 700 PENNSYLVANIA AVENUE NW, WASHINGTON, D.C.	
ELEVATIONS	DRAWING #17 OF 17
DRAWN BY: WERNER R. ULRICH, FORMER INTERNEE	
SCALE: 3/16"=1'	DRAWN: 04-01-2018 ©2018 WERNER R. ULRICH